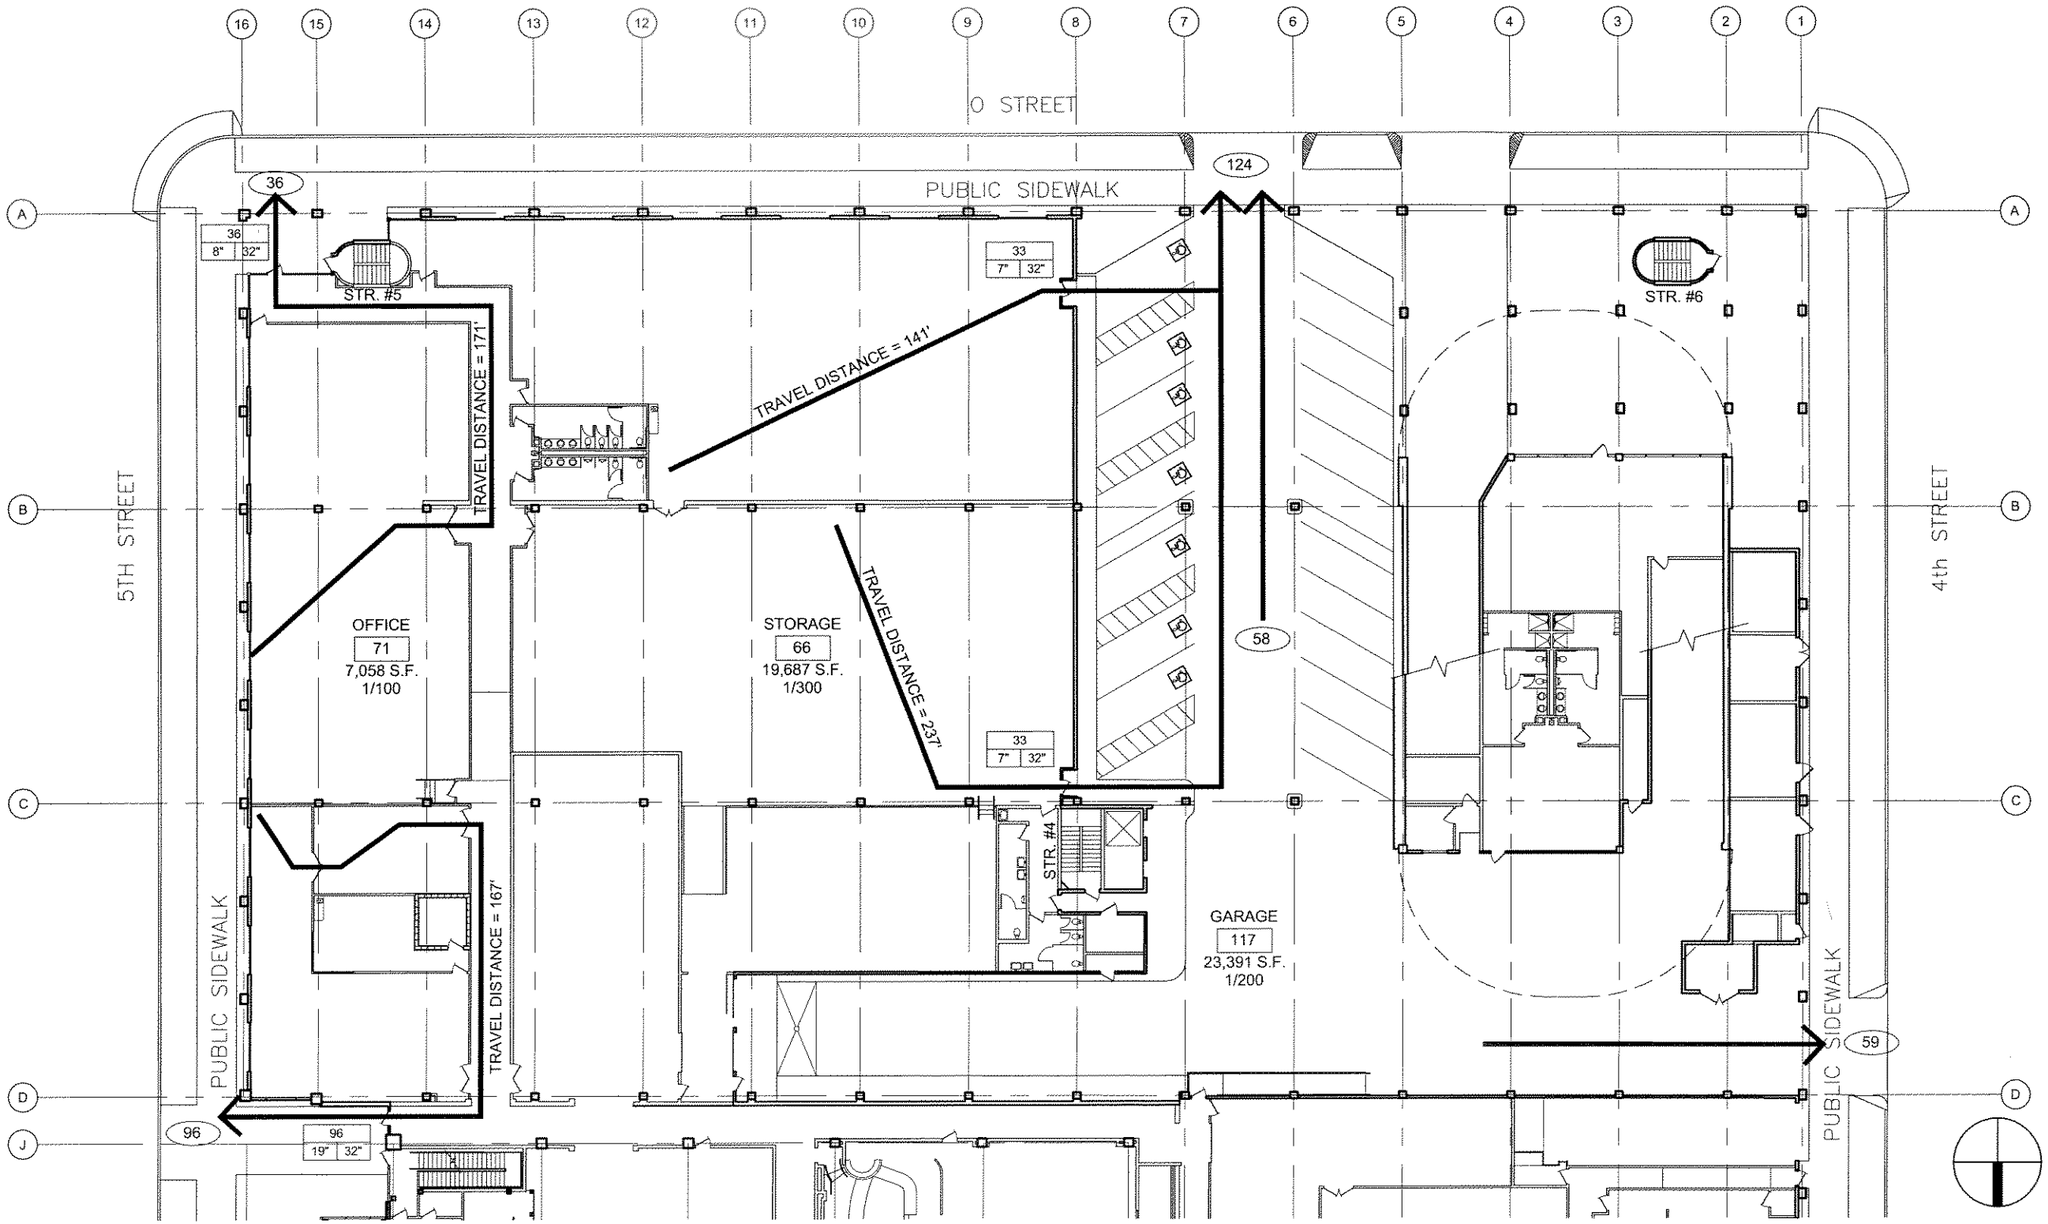

Stantec Consulting Inc.
1201 J Street Studio 100
Sacramento CA U.S.A.
95814
Tel. 916.442.3230
Fax. 916.442.3249
www.stantec.com

Legend

0 30' 45' 60'
GRAPHIC SCALE

Notes

2424	NUMBER OF OCCUPANTS PER ROOM

(1280) NUMBER OF OCCUPANTS EXITING

NUMBER OF OCCUPANTS EXITING

	320	
REQUIRED EXIT WIDTH	64"	72" EXIT WIDTH PROVIDED

Client/Project
DGS
B. O. E.
Infrastructure Study

Figure No.
1.02

Title
GROUND LEVEL FLOOR PLAN - SOUTH EXITING

ORIGINAL SHEET - ANSI B

V:\1847\active\184710132_BOE_Infrastructure_Study\06_dwg\as_builts\acad_dwgs\Exiting Exhibit 01S.dwg 5/18/09 3:05pm cjosa