San Francisco • Sacramento • Las Vegas • Harrisburg

California State Board of Equalization
450 N Street, Sacramento, California

Mold Remediation – First Floor
Closure Report Addendum

Project No. 2372.02-572

Prepared for:
California Department of General Services
707 Third Street, 3-305
Sacramento, California 95605

Prepared by:
Chris Corpuz, MS, CIH, CAC
Senior Associate
LaCroix Davis LLC

Closure Report Date: June 8, 2012

Addendum Date: October 31, 2012

Please insert this Closure Report Addendum into the rear of the Floor 1 Closure Report

Building Environmental EHS Consulting
3685 Mt. Diablo Blvd., Ste. 210 • Lafayette, CA 94549 • p 925.299.1140 f 925.299.1185 • www.lacroixdavis.com

1.0 Introduction

In February 2012, LaCroix Davis LLC (LCD) and the Department of General Services Mold Remediation Project Team completed the mold remediation activities initially scheduled for Floor 1 of the Board of Equalization (BOE) building located at 450 N Street, Sacramento, California. At the completion of these activities, a closure report for this floor was compiled by LCD to summarize key events of the project. Subsequent to the completion and release of the closure report, any information not previously available and information documenting additional mold-related activities was compiled by LCD.

2.0 Additional Information

This addendum provides the following information not previously reported:

August 2010 Garage Mechanical Room	Water damaged materials were repaired above the exercise room. The garage mechanical room is not shown on any floor plans. The daily logs and the air clearance sample lab reports for the repair work were not included in the closure report and are attached to this addendum;
October 2012	Figures 1 through 3 for Floor 1 were revised in detail and are attached.

KEYED SHEET NOTES

1. Weeping pipes with water stains on walls and ceilings
2. City storm drain cause of historic water damage
3. Visible mold growth on walls in fire sprinkler riser cabinet
4. Floor drain cause of historic water damage
5. Visible mold growth above ceiling in hallway

GENERAL NOTES

1. LCD inspection locations are approximate.
2. The location of VAVs (terminal units) is approximate.
3. Any mold identified during the initial or supplemental water damage assessment was subsequently removed during the remediation.

LEGEND

The terms "active", "current", and "historical" in the following legend refer to the status found at the time of inspection. All areas of active/current and historical water leaks and mold growth have been investigated and remediated.

- Active water leak (remediated)
- Current water stained surface (remediated)
- Historical water leak/ stained surface (remediated)
- Current mold growth (remediated)
- Historical mold growth (remediated)
- Current water on floor (remediated)
- Historical water on floor (no longer present, based on historical records only)
- Destructive testing location (historical)
- 325 Room number
- i LCD inspection location no findings
- A LCD inspection location active leak
- B LCD inspection location water stain
- C LCD inspection location other notation See WDA summary
- BC LCD inspection location with multiple findings "A", "B", or "C" as indicated

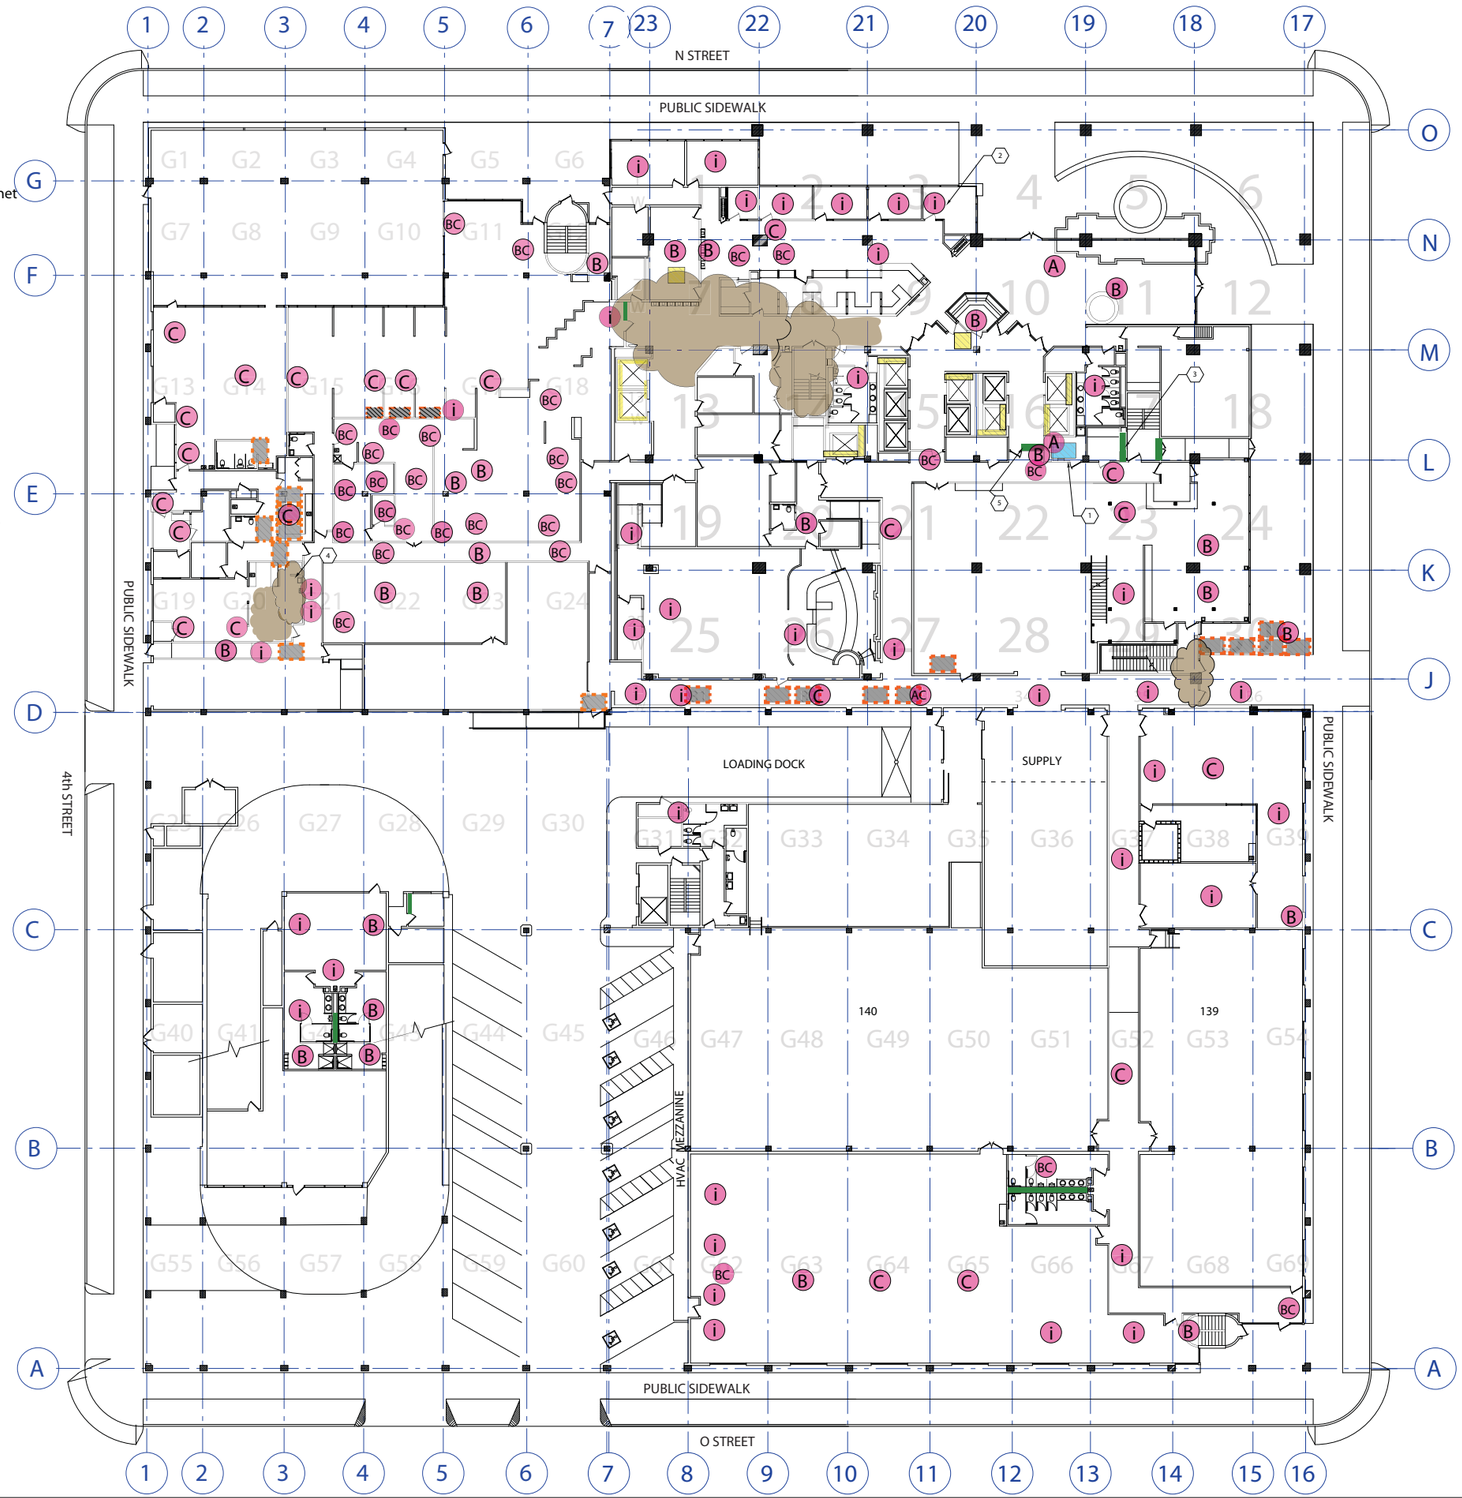

*IMAGE NOT TO SCALE

LaCroix Davis LLC

State of California
Department of General Services
(DGS No. 125828)
(AGMT. No. 3126150)
(LCD No. 2372.02-572)

Water Damage Assessment - Revised (Jan 2013)

Board of Equalization Building, Mold Remediation
450 N Street, Sacramento, California

1st Floor

Figure 1

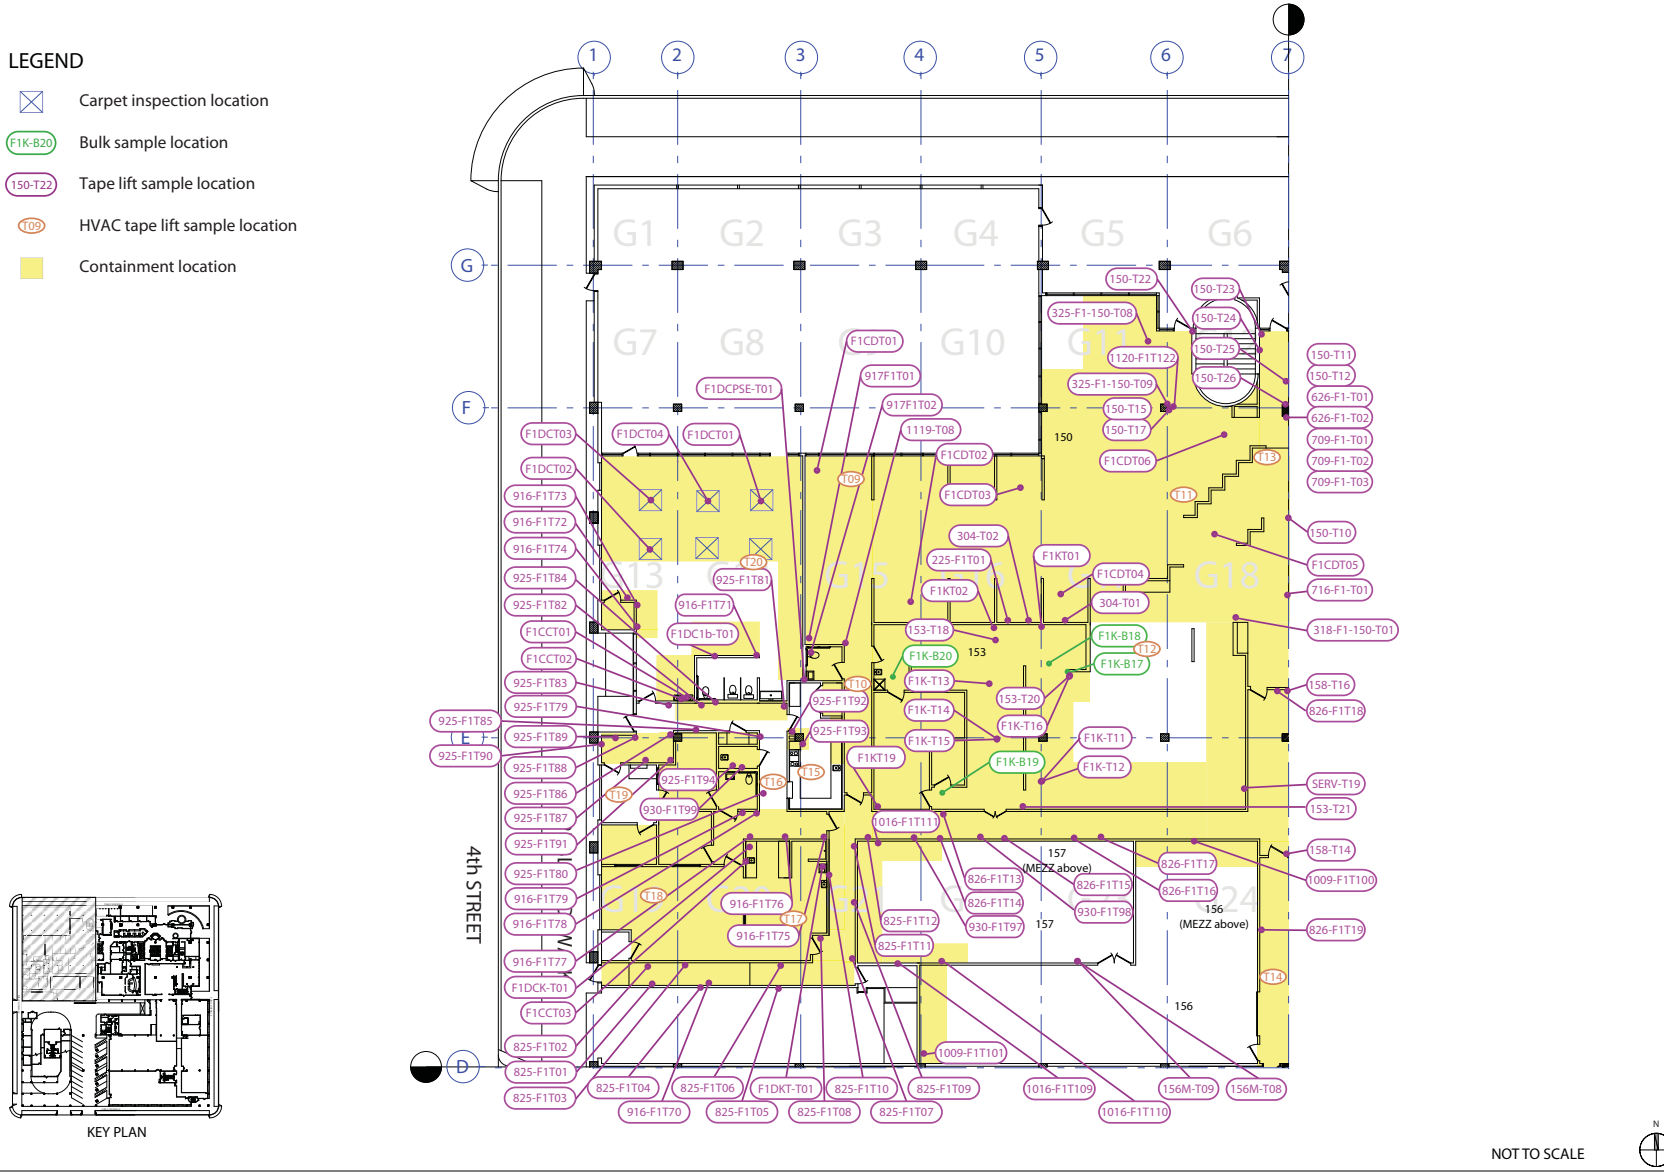

LaCroix Davis LLC

State of California
Department of General Services
(DGS No. 125828)
(AGMT. No. 3126150)
(LCD No. 2372.02-572)

Containment and Sample Locations (Oct 2012)

Board of Equalization Building, Mold Remediation
450 N Street, Sacramento, California

1st Floor
NW Quadrant

Figure 2a

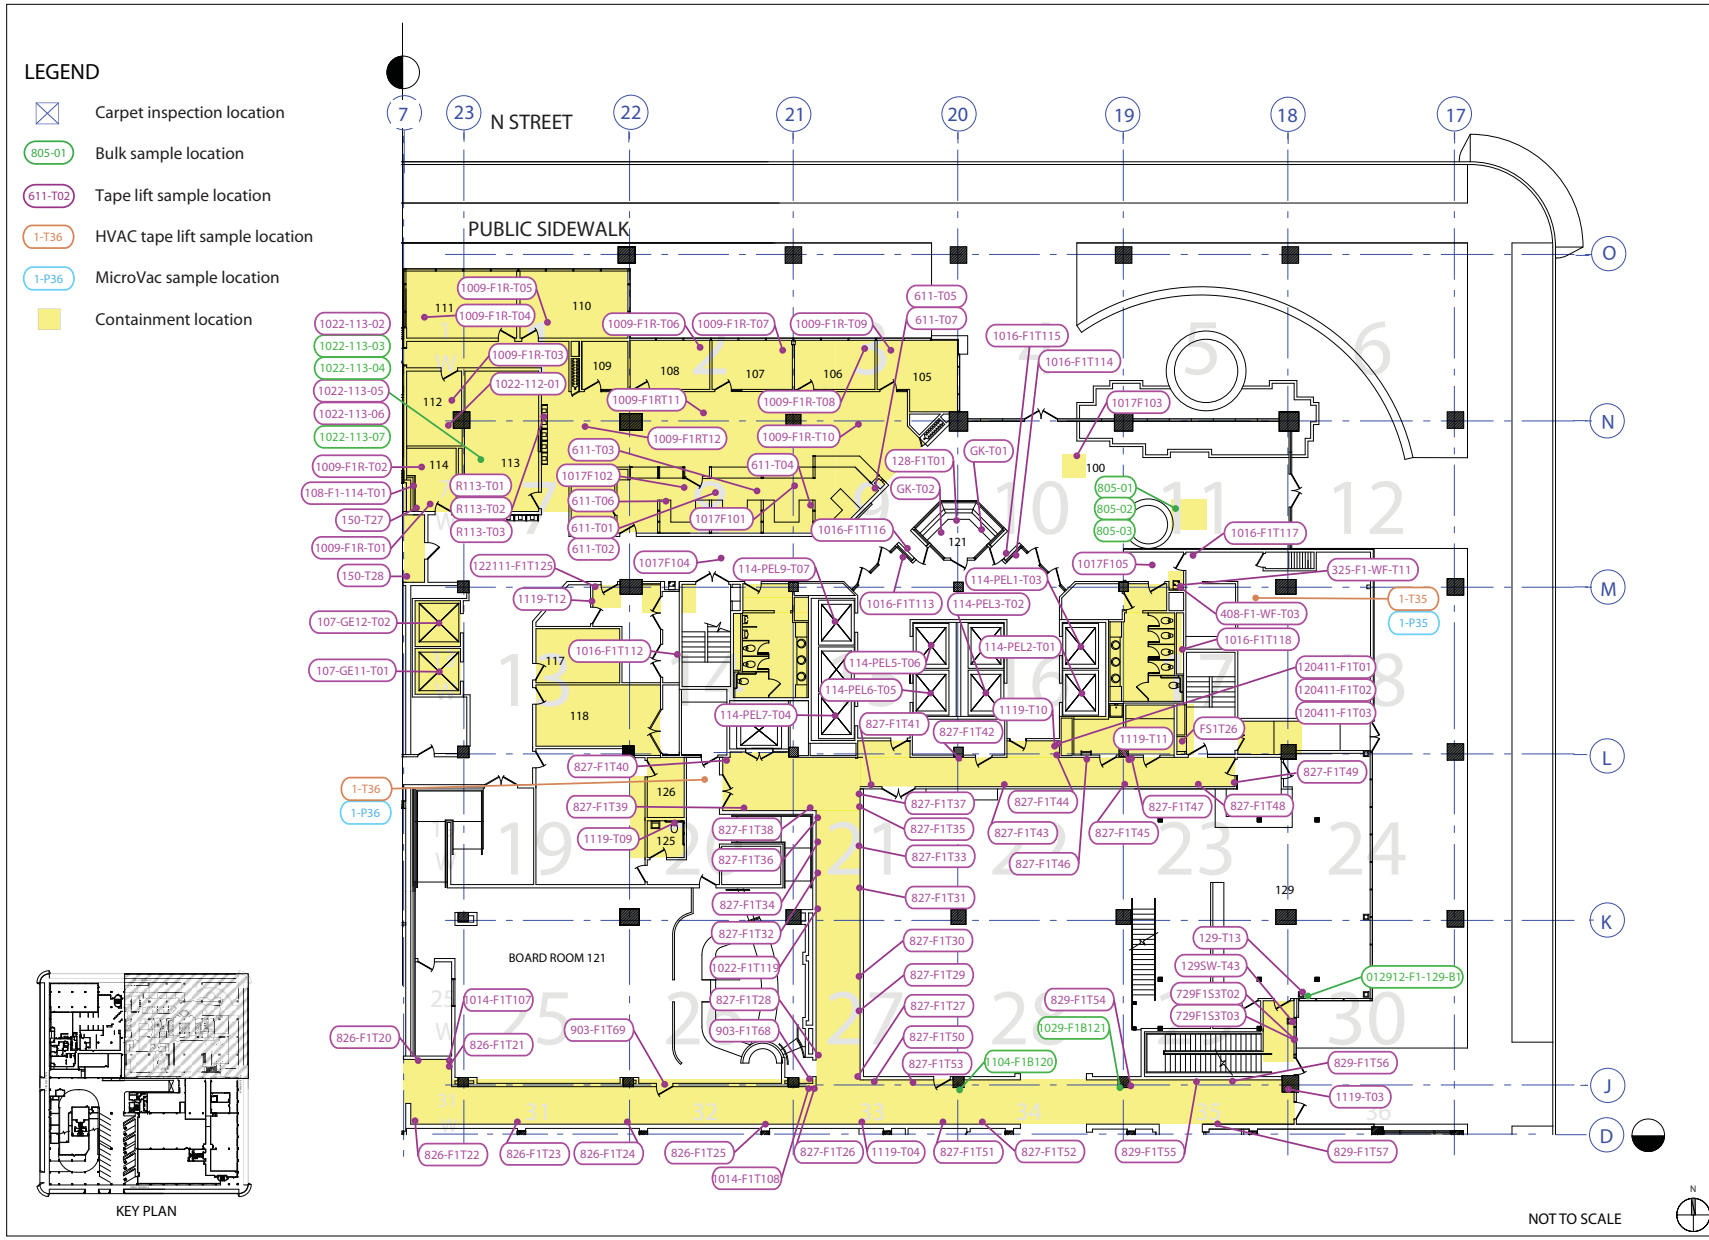

LaCroix Davis LLC

State of California
Department of General Services
(DGS No. 125828)
(AGMT. No. 3126150)
(LCD No. 2372.02-572)

Containment and Sample Locations (Oct 2012)

Board of Equalization Building, Mold Remediation
450 N Street, Sacramento, California

1st Floor
NE Quadrant

Figure 2b

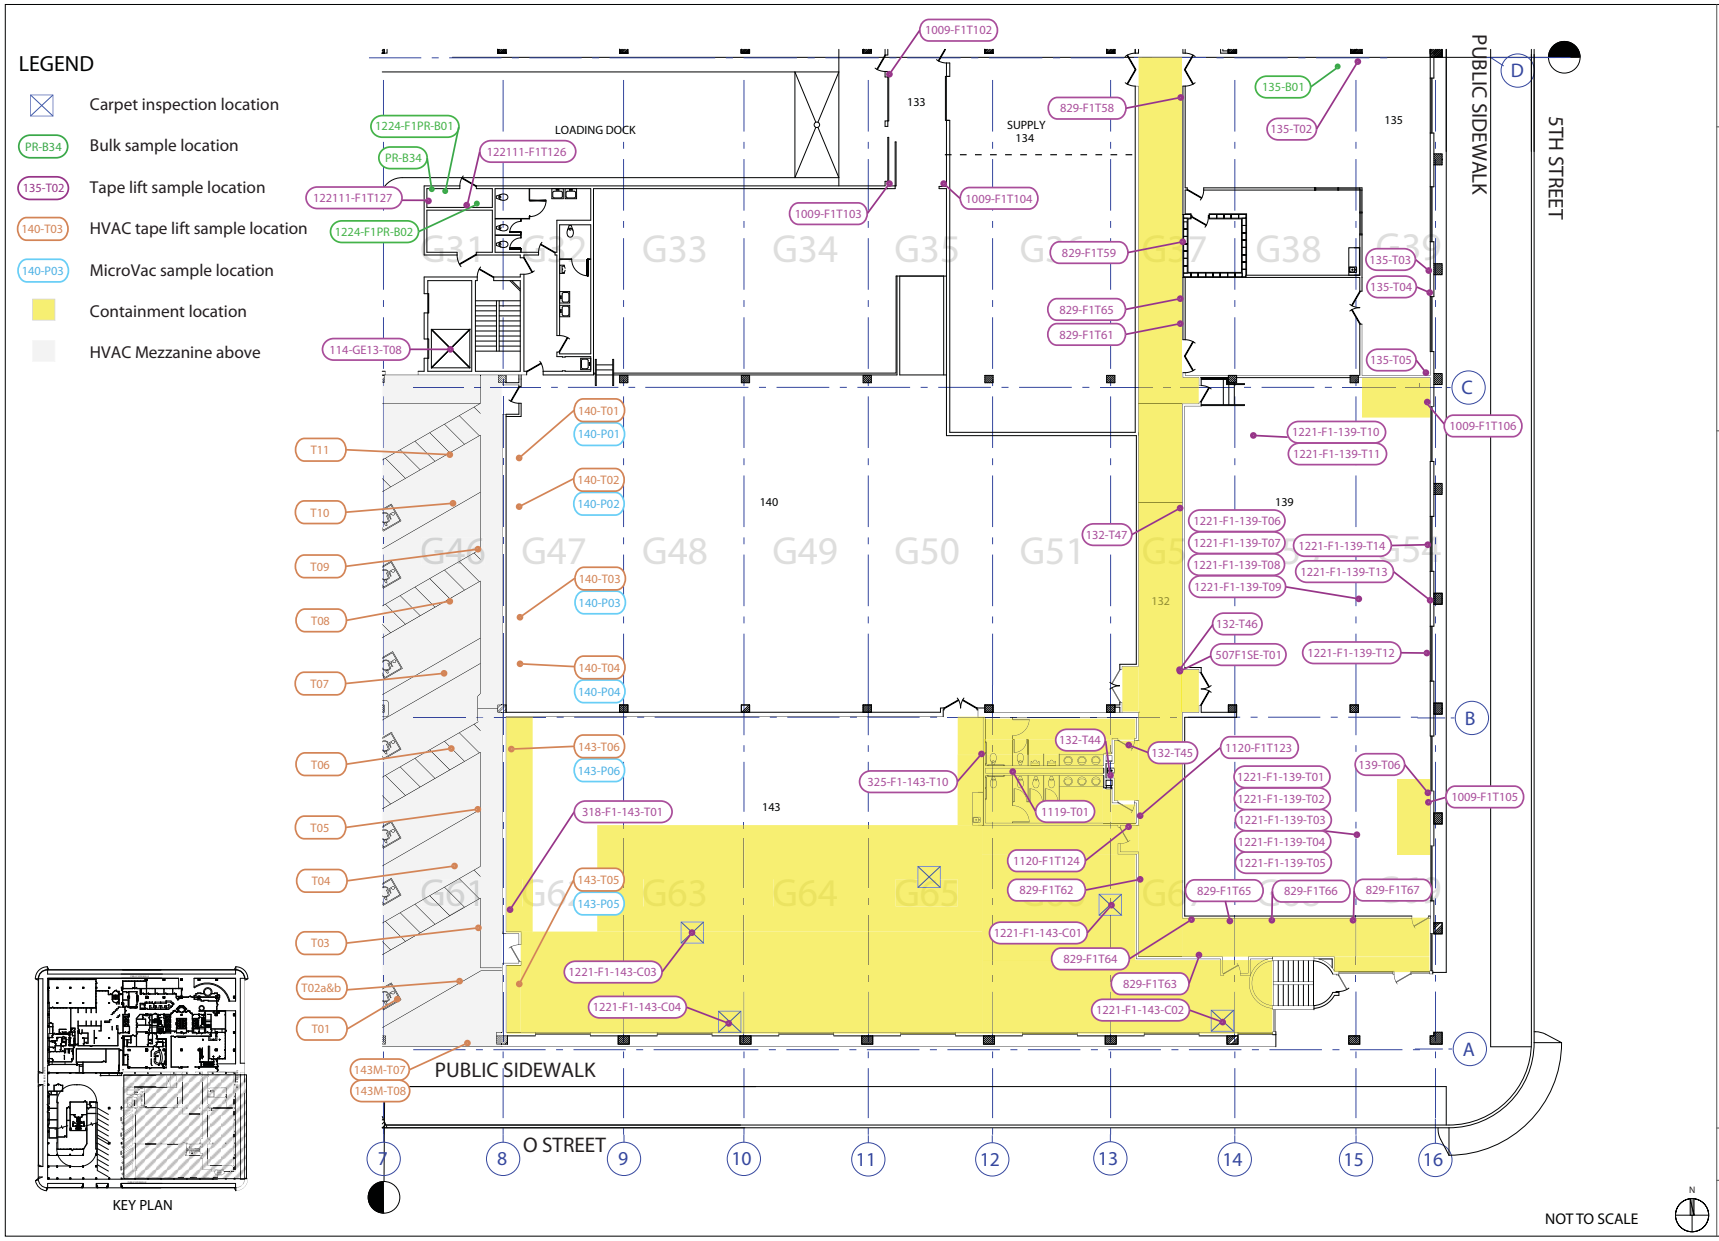

LaCroix Davis LLC

State of California
Department of General Services
(DGS No. 125828)
(AGMT. No. 3126150)
(LCD No. 2372.02-572)

Containment and Sample Locations (Oct 2012)

Board of Equalization Building, Mold Remediation
450 N Street, Sacramento, California

1st Floor
SE Quadrant

Figure 2c

LEGEND

- Carpet inspection location
- 1119-B05 Bulk sample location
- 1119-T06 Tape lift sample location
- Containment location

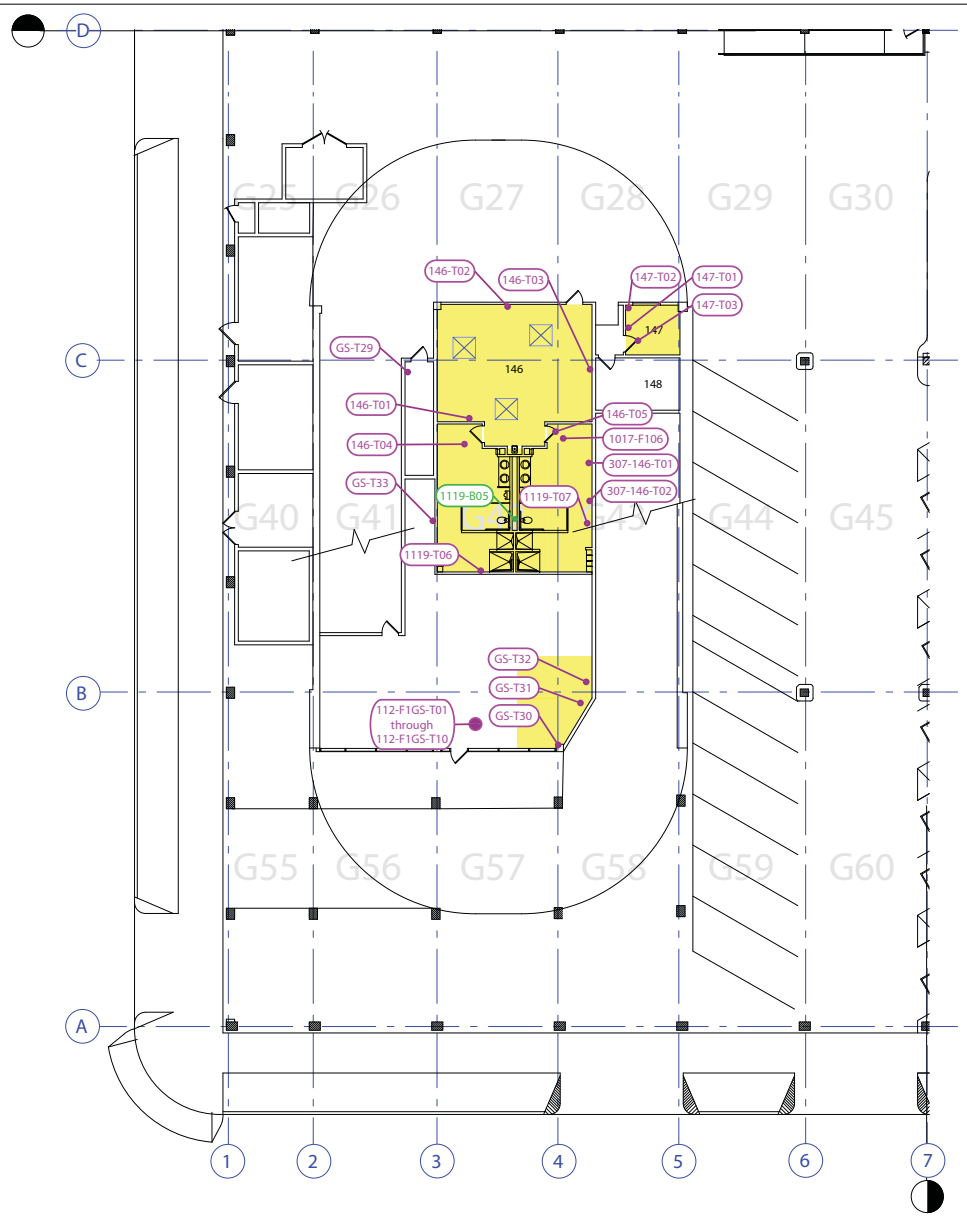

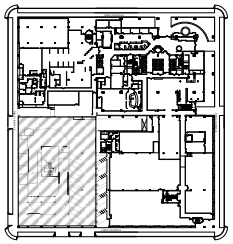

KEY PLAN

NOT TO SCALE

LaCroix Davis LLC

State of California
Department of General Services
(DGS No. 125828)
(AGMT. No. 3126150)
(LCD No. 2372.02-572)

Containment and Sample Locations

Board of Equalization Building, Mold Remediation
450 N Street, Sacramento, California

1st Floor
SW Quadrant

Figure 2d

LEGEND

Suspect mold location

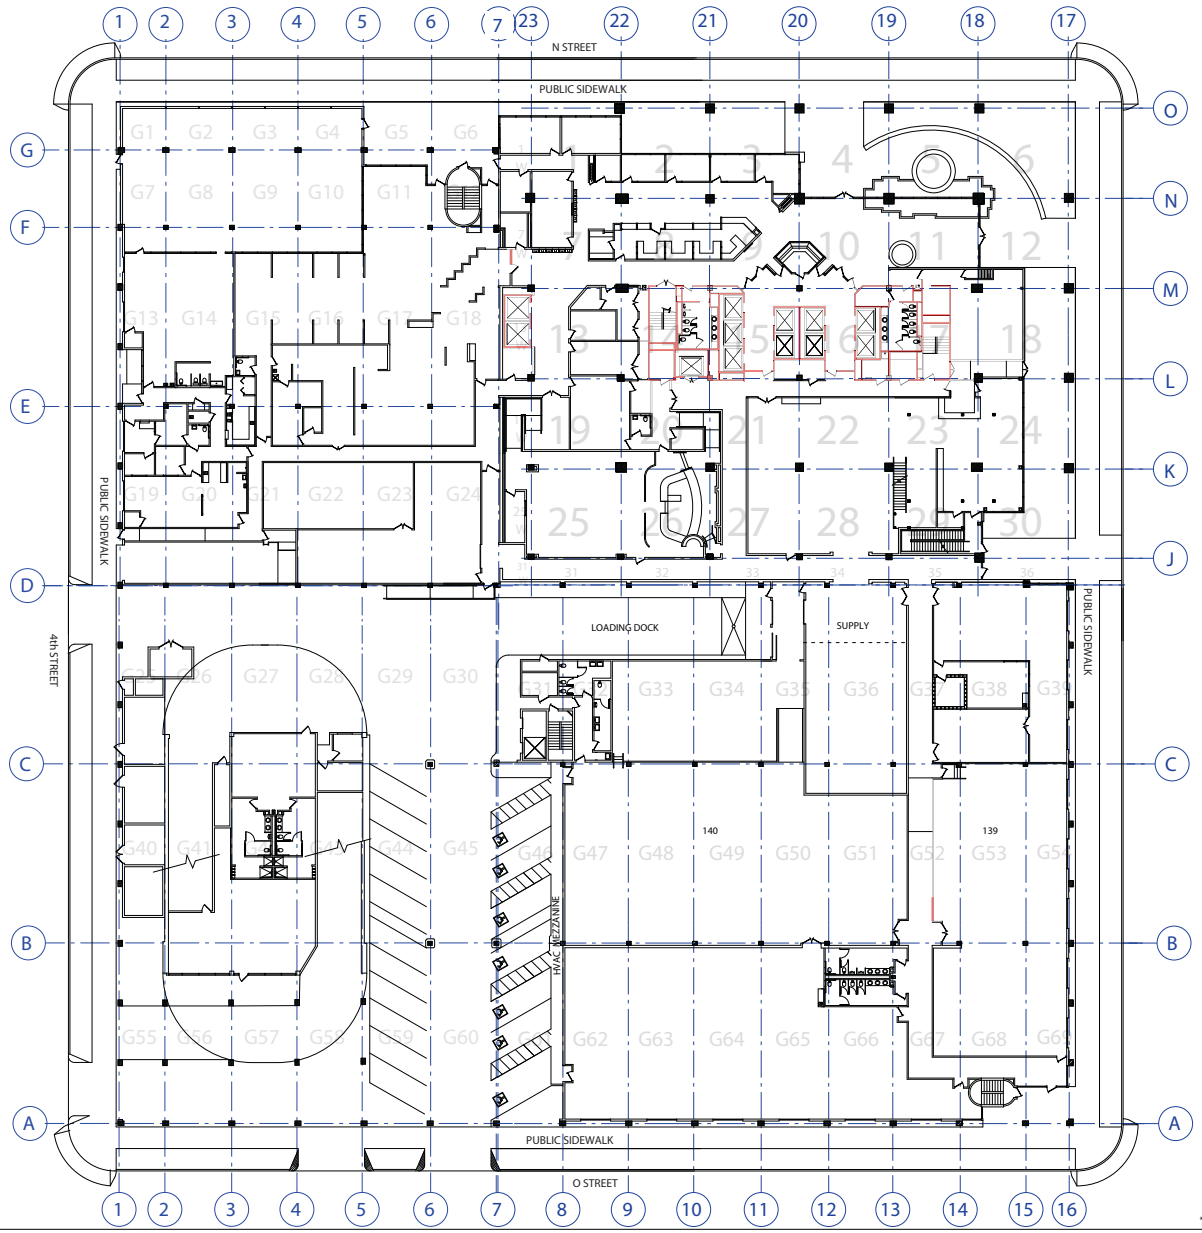

LaCroix Davis LLC

State of California
Department of General Services
(DGS No. 125828)
(AGMT. No. 3126150)
(LCD No. 2372.02-572)

Suspect Mold - February 2012 (Oct 2012)

Board of Equalization Building, Mold Remediation
450 N Street, Sacramento, California

1st Floor

Figure 3

Daily Logs

LaCroix Davis LLC Building & Environmental Forensics	**PROJECT LOG** DATE: 8/9/10
	LACROIX DAVIS LLC 3685 MT. DIABLO BLVD. SUITE 210 LAFAYETTE, CA 94549 TEL 925-299-1140 FAX 925-299-1185 **LCD REPS:** TMI ; ; **PAGE** 1 **OF** 2

Client	**Department of General Services (DGS)**	Contractor: **JLS Environmental**	Day ✓ Swing ___ Weekend/Holiday ___
Project	**Board of Equalization (BOE)**	Location(s):	Floor 3 Floor ___ Floor ___ Floor ___
Building	**450 N Street, Sacramento CA**	Compound(s) of Concern	Mold ACM LBP
LCD Project # -Task	**2372.0** 2 **-572; SOW** 5.0	**Description:** Garage 3 mech rm.	
LCD Project # -Task	**2372.0** ___ **-572; SOW** ___	**Description:** ___	
LCD Project # -Task	**2372.0** ___ **-572; SOW** ___	**Description:** ___	

CONTAINMENT INFORMATION

1. Containments: a) Boiler b) ___ c) ___ d) ___ e) ___ f) ___
2. Type of Containment: NPE ✓ Mini ___ Barrier Tape ___ Minor Procedures ___ N/A ___
3. Type of Decon: Shower ___ 2-Stage ___ 1Stage ✓ Drop Sheet W/Vacuum ___ None ___
4. Manometer: Yes ✓ No ___ Strip Chart Record: Yes ✓ No ___ Adequate Pressure: Yes ✓ No ___.
5. Containment Entry Log: Yes ✓ No ___
6. Containment and Decon maintained in accordance with accepted practices and procedures: Yes ✓ No ___.
7. Negative Air Machines and/or HEPA Vacuums Aerosol Challenge Tested: Yes ✓ No ___.
8. Negative Air Exhaust Location: Window ___ Shaft ___ Stairs ___ Unoccupied Space ✓ Exterior ___
9. Security: Owner ✓ Contractor ___ Private ___ 24 hour ✓ Secure Building ✓
10. Floor Occupied ___ Floor Vacant ✓

SUMMARY OF ACTIVITIES

Mob/DeMob ✓ Prep ✓ Removal ✓ Waste Load Out ✓ Detail Clean ✓ Encapsulation ___ Clearance Testing ___ Tear Down ___

Visual Inspections: Pre-Abatement ✓ Pre-Encapsulation ___ Pre-Clearance ___ Post Tear Down ___

Summary:

JLS mobilizes to Garage Level 3 mechanical rooms at parking ramps - (above old deli)
prep begins on Boiler Room West Wall - common wall with elec Room.

Waste Generated: Hazardous ___ Non-Hazardous/Construction Debris ✓ Adequately Wet ___ Waste Load-Out ___

Packaging: Single 6 Mil ___ Double 6 Mil ✓ Barrels ___ Boxes ___ Burrito Wrap ___ Other ___

Hazardous Waste Manifest N/A Waste Characterization ___ Labels ___

Location of Dumpster: Floor 1 SW garage

Additional Worker PPE: Disposable Suit ✓ Gloves ✓ Eye Protection ___ Steel Toe ___ Hard Hat ___ Chem Apron ___

Respirator: Half Face ___ Full Face ___ PAPR ___ Supplied Air ___

Contractor Worker Exposure Monitoring Yes ___ No ✓ # Workers Sampled —

On-Site Visitors: 1. ___ 2. ___ 3. ___ 4. ___

LaCroix Davis Project LOG
Date: 8/9/10

PERSONAL EXPENSES:

Hotel: ✓ Per Diem: ✓ Travel: ✓ Destination: Site

FIELD SUPPLIES: PPE: Suits 1 Gloves (pairs) 1 Respirator filters: ____ Misc: ____

LAB EXPENSES: Type/No. Samples collected: Tape ____ Bulk ____ Air ____

Laboratory Name/Location: ____

Notes

7 JLS begins Mob to Garage ramp Level 3 mechanical Rms.
8 prep of Boiler West wall (partition).
9 prep continues - ~~Pop-up~~ to be located in electrical at South door to Boiler Room containment to remove electrical south (section next to door) East wall at South end.

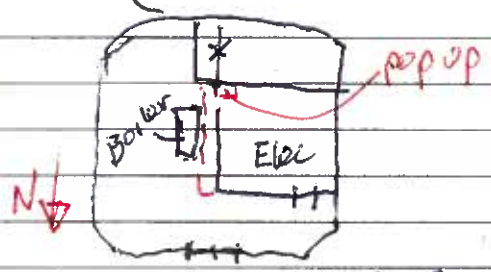

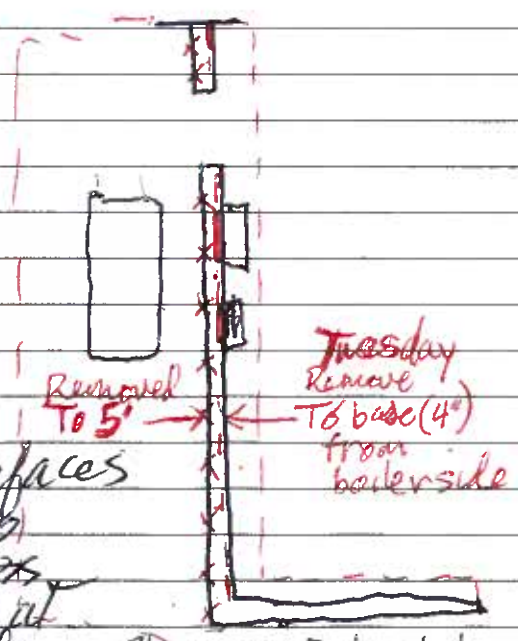

10:15 prep Completed
11:00 Lunch Break
11:30 removal of wall and insulation
12:45 load out bags
13:30 begin cleaning surfaces
meet w JLS - GS + ER to discuss how to address elec Rm partition wall at base and behind panels. - Plan create tent to allow removal of base + fl
14:00 detail cleaning (rough clean) continues Boiler side
15:15 crew wraps up effort for day - everything ship shape.
15:30 shift complete to Tuesday 07:00

Signature [signature] Date 8/9/10

LaCroix Davis LLC Building & Environmental Forensics	**PROJECT LOG** DATE: 8/10/10 LACROIX DAVIS LLC 3685 MT. DIABLO BLVD. SUITE 210 LAFAYETTE, CA 94549 TEL 925-299-1140 FAX 925-299-1185 **LCD REPS:** TMI ; ; **PAGE** 1 **OF** 2

Client	**Department of General Services (DGS)**	Contractor: **JLS Environmental**	Day ✓ Swing ___ Weekend/Holiday ___
Project	**Board of Equalization (BOE)**	Location(s):	Floor 3 Floor ___ Floor ___ Floor ___
Building	**450 N Street, Sacramento CA**	Compound(s) of Concern	Mold ✓ ACM LBP
LCD Project # -Task	**2372.0** 2 **-572; SOW** 5.0	**Description:** Floor 3 Garage Electric + Boiler	
LCD Project # -Task	**2372.0** ___ **-572; SOW** ___	**Description:**	
LCD Project # -Task	**2372.0** ___ **-572; SOW** ___	**Description:**	

CONTAINMENT INFORMATION

1. Containments: a) Boiler Rm b) Elec. Rm c) ___ d) ___ e) ___ f) ___
2. Type of Containment: NPE ✓ Mini ___ Barrier Tape ___ Minor Procedures ___ N/A ___
3. Type of Decon: Shower ___ 2-Stage ___ 1Stage ___ Drop Sheet W/Vacuum ___ None ___
4. Manometer: Yes ___ No ___ Strip Chart Record: Yes ___ No ___ Adequate Pressure: Yes ___ No ___.
5. Containment Entry Log: Yes ___ No ___
6. Containment and Decon maintained in accordance with accepted practices and procedures: Yes ___ No ___.
7. Negative Air Machines and/or HEPA Vacuums Aerosol Challenge Tested: Yes ___ No ___.
8. Negative Air Exhaust Location: Window ___ Shaft ___ Stairs ___ Unoccupied Space ___ Exterior ___
9. Security: Owner ___ Contractor ___ Private ___ 24 hour ___ Secure Building ___
10. Floor Occupied ___ Floor Vacant ___

SUMMARY OF ACTIVITIES

Mob/DeMob ___ Prep ✓ Removal ✓ Waste Load Out ✓ Detail Clean ✓ Encapsulation ___ Clearance Testing ___ Tear Down ✓

Visual Inspections: Pre-Abatement ✓ Pre-Encapsulation ___ Pre-Clearance ✓ Post Tear Down ✓ - Elec Rm

Summary:

prep electric room East wall to expand boiler room containment and allow removal of base.
Perform removal in 4 separate mini-containments w/ 1 sq ft to 2 sq ft or less in @ containment. detail clean replace drywall in @ and mud joints.
Dismantle containments and load out debris bags

Waste Generated: Hazardous ___ Non-Hazardous/Construction Debris ✓ Adequately Wet ✓ Waste Load-Out ✓

Packaging: Single 6 Mil ___ Double 6 Mil ✓ Barrels ___ Boxes ___ Burrito Wrap ___ Other ___

Hazardous Waste Manifest NA Waste Characterization — Labels —

Location of Dumpster: Floor 1 SW Garage

Additional Worker PPE: Disposable Suit ✓ Gloves ✓ Eye Protection ___ Steel Toe ___ Hard Hat ___ Chem Apron ___

Respirator: Half Face ✓ Full Face ___ PAPR ___ Supplied Air ___

Contractor Worker Exposure Monitoring Yes ___ No ✓ # Workers Sampled ___

On-Site Visitors: 1. — 2. ___ 3. ___ 4. ___

LaCroix Davis Project LOG
Date: 8/10/10

PERSONAL EXPENSES:

Hotel: ✓ Per Diem: ✓ Travel: ✓ Destination: site

FIELD SUPPLIES: PPE: Suits 1 Gloves (pairs) _____ Respirator filters: _____ Misc: _____

LAB EXPENSES: Type/No. Samples collected: Tape _____ Bulk _____ Air _____

Laboratory Name/Location: _____

Notes

7 JLS begins prep electrical room
8 prep continues
9 prep continues. discuss how to address surfaces beneath wall mounted panels that cannot be removed w/ E Remos = clean and encap.
10:00 prep completed and ready to remove lower base + gypboard walls in electric room 3 mini containments
10:30 adjust flow on Hepa air machine to increase flow and keep pressure ≥0.02 or -0.02 to -0.03 range.

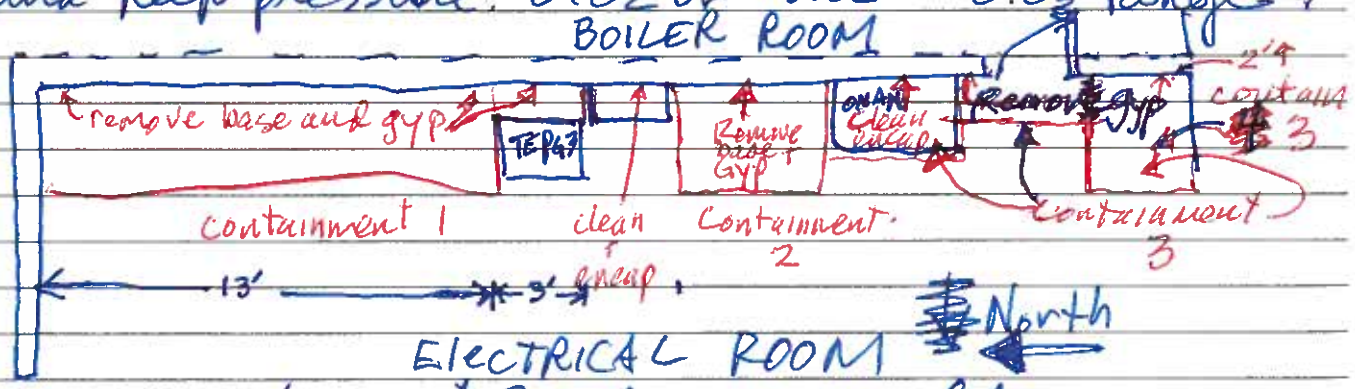

10:45 visual containment 2 - clean and complete. approx 1 sq. ft of gypboard removed. scattered VMG <1sf.
11:30 work in containments 1 and 3 continues
12:30 removal and cleaning in containments 1 and 3 cont'
13:30 cleaning completed containment 1 OK dismantle OK dismantle containment 2
cleaning continues containment 3 and 4 and replacement of dry wall in 3 and 4 in progress
14:40 dry wall complete. containments clean and ready for dismantling

Signature [signature] Date 8/10/10

LaCroix Davis LLC
Building & Environmental Forensics

PROJECT LOG DATE: 8/11/10
DAY Wednesday

LACROIX DAVIS LLC
3685 MT. DIABLO BLVD. SUITE 210
LAFAYETTE, CA 94549
TEL 925-299-1140 FAX 925-299-1185

LCD REPS: CC ; TNI ; _____ **PAGE** 1 **OF** 2

Client	**Department of General Services (DGS)**	Contractor: **JLS Environmental**	Day ✓ Swing ___ Weekend/Holiday ___
Project	**Board of Equalization (BOE)**	Location(s):	Floor 3 Floor ___ Floor ___ Floor ___
Building	**450 N Street, Sacramento CA**	Compound(s) of Concern	Mold / ACM / LBP
LCD Project # -Task	**2372.0** 2 **-572; SOW** 5.0	**Description:** Garage Boiler and Electric	
LCD Project # -Task	**2372.0** ____ **-572; SOW** _____	**Description:** _____	
LCD Project # -Task	**2372.0** ____ **-572; SOW** _____	**Description:** _____	

CONTAINMENT INFORMATION

1. Containments: a) Boiler/Elev b) _____ c) _____ d) _____ e) _____ f) _____
2. Type of Containment: NPE ✓ Mini _____ Barrier Tape _____ Minor Procedures ✓ N/A _____
3. Type of Decon: Shower _____ 2-Stage _____ 1Stage ✓ Drop Sheet W/Vacuum _____ None _____
4. Manometer: Yes ✓ No ____ Strip Chart Record: Yes ✓ No ____ Adequate Pressure: Yes ✓ No ____.
5. Containment Entry Log: Yes ✓ No _____
6. Containment and Decon maintained in accordance with accepted practices and procedures: Yes ✓ No ___.
7. Negative Air Machines and/or HEPA Vacuums Aerosol Challenge Tested: Yes ✓ No ___.
8. Negative Air Exhaust Location: Window _____ Shaft _____ Stairs _____ Unoccupied Space ✓ Exterior _____
9. Security: Owner ✓ Contractor ____ Private ____ 24 hour ✓ Secure Building ✓
10. Floor Occupied _____ Floor Vacant ✓

SUMMARY OF ACTIVITIES

Mob/DeMob___ Prep___ Removal___ Waste Load Out___ Detail Clean ✓ Encapsulation___ Clearance Testing___ Tear Down___

Visual Inspections: Pre-Abatement____ Pre-Encapsulation____ Pre-Clearance_____ Post Tear Down_____

Summary: _____

Waste Generated: Hazardous ____Non-Hazardous/Construction Debris_____ Adequately Wet_____ Waste Load-Out _____

Packaging: Single 6 Mil_____ Double 6 Mil _____ Barrels_____ Boxes_____ Burrito Wrap_____ Other_____

Hazardous Waste Manifest _____ Waste Characterization _____ Labels _____

Location of Dumpster: _____

Additional Worker PPE: Disposable Suit_____ Gloves _____Eye Protection____ Steel Toe____ Hard Hat____ Chem Apron____

Respirator: Half Face ____ Full Face ____ PAPR _____Supplied Air_____

Contractor Worker Exposure Monitoring Yes____ No_____ # Workers Sampled _____

On-Site Visitors: 1._____ 2._____ 3._____ 4._____

LaCroix Davis Project LOG
Date: 8/11/10
8/12/10

PERSONAL EXPENSES:

Hotel: _____ Per Diem: _____ Travel: _____ Destination: _____

FIELD SUPPLIES: PPE: Suits _____ Gloves (pairs) _____ Respirator filters: _____ Misc: _____

LAB EXPENSES: Type/No. Samples collected: Tape _____ Bulk _____ Air _____

Laboratory Name/Location: _____

Notes

VLS performs detail cleaning of Boiler Room Containment. all removal and rough cleaning completed.
preclearance inspection scheduled for 17:00-18:00 w/ JLS E. Ramos.
LCD onsite - inspection postponed to 8/12

8/12/10 testing Boiler Room connections to Electrical popouts. Electrical popouts visual.

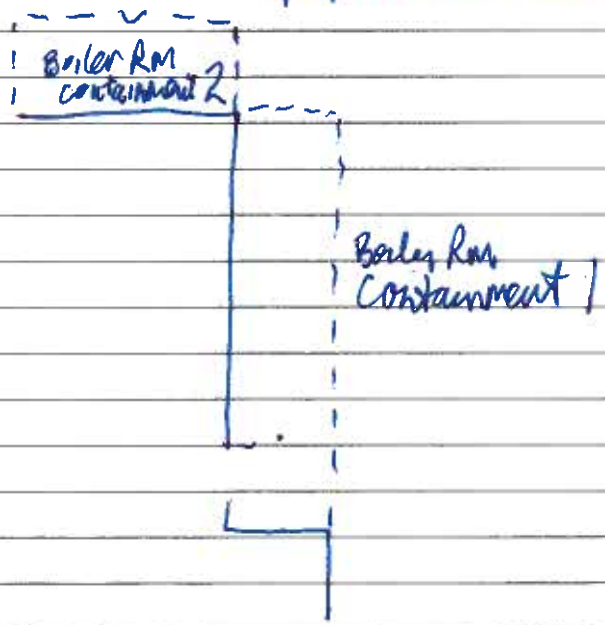

Signature _____ Date _____

LaCroix Davis LLC Building & Environmental Forensics	**PROJECT LOG** DATE: 8/16/10 LACROIX DAVIS LLC 3685 MT. DIABLO BLVD. SUITE 210 LAFAYETTE, CA 94549 TEL 925-299-1140 FAX 925-299-1185 LCD REPS: TM1 ; ; PAGE 1 OF 2

Client	**Department of General Services (DGS)**	Contractor: **JLS Environmental**	Day ✓ Swing ____ Weekend/Holiday ____
Project	**Board of Equalization (BOE)**	Location(s): Garage	Floor 3 Floor ___ Floor ___ Floor ___
Building	**450 N Street, Sacramento CA**	Compound(s) of Concern	Mold ACM LBP
LCD Project # -Task	**2372.0 2 -572; SOW 5.0**	**Description:** Garage Mech Rm	
LCD Project # -Task	**2372.0 ____ -572; SOW ____**	**Description:** ____	
LCD Project # -Task	**2372.0 ____ -572; SOW ____**	**Description:** ____	

CONTAINMENT INFORMATION

1. Containments: a) Door 2 b) ____ c) ____ d) ____ e) ____ f) ____
2. Type of Containment: NPE ✓ Mini ____ Barrier Tape ____ Minor Procedures ____ N/A ____
3. Type of Decon: Shower ____ 2-Stage ____ 1Stage ✓ Drop Sheet W/Vacuum ____ None ____
4. Manometer: Yes ✓ No ____ Strip Chart Record: Yes ✓ No ____ Adequate Pressure: Yes ✓ No ____.
5. Containment Entry Log: Yes ✓ No ____
6. Containment and Decon maintained in accordance with accepted practices and procedures: Yes ✓ No ____.
7. Negative Air Machines and/or HEPA Vacuums Aerosol Challenge Tested: Yes ✓ No ____.
8. Negative Air Exhaust Location: Window ____ Shaft ____ Stairs ____ Unoccupied Space ✓ Exterior ____
9. Security: Owner ✓ Contractor ____ Private ____ 24 hour ✓ Secure Building ✓
10. Floor Occupied ____ Floor Vacant ✓

SUMMARY OF ACTIVITIES

Mob/DeMob ____ Prep ____ Removal ____ Waste Load Out ____ Detail Clean ____ Encapsulation ____ Clearance Testing ✓ Tear Down ✓

Visual Inspections: Pre-Abatement ____ Pre-Encapsulation ____ Pre-Clearance ____ Post Tear Down ____

Summary: JLS rebuilds containment 1 - Build Back
containment 2 - testing

Waste Generated: Hazardous ____ Non-Hazardous/Construction Debris ✓ Adequately Wet ____ Waste Load-Out ____

Packaging: Single 6 Mil ____ Double 6 Mil ____ Barrels ____ Boxes ____ Burrito Wrap ____ Other ____

Hazardous Waste Manifest ____ Waste Characterization ____ Labels ____

Location of Dumpster: ____

Additional Worker PPE: Disposable Suit ____ Gloves ____ Eye Protection ____ Steel Toe ____ Hard Hat ____ Chem Apron ____

Respirator: Half Face ____ Full Face ____ PAPR ____ Supplied Air ____

Contractor Worker Exposure Monitoring Yes ____ No ____ # Workers Sampled ____

On-Site Visitors: 1. ____ 2. ____ 3. ____ 4. ____

LaCroix Davis Project LOG
Date: 8/16/10

PERSONAL EXPENSES:

Hotel: _____ Per Diem: _____ Travel: _____ Destination: _____

FIELD SUPPLIES: PPE: Suits 1 Gloves (pairs) 2 Respirator filters: _____ Misc: _____

LAB EXPENSES: Type/No. Samples collected: Tape _____ Bulk _____ Air 4

Laboratory Name/Location: EMC P&K

Notes

7:15 contact JLS & Ramos coordinate testing Boiler Room Containment 2

8:20 Begin Containment 2 Testing

8:45

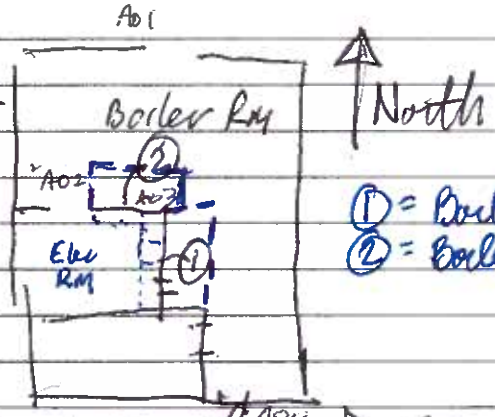

① = Boiler Room #1 Containment
② = Boiler Room #2 Containment

8:40 JLS begins dismantling of Containment ①

9:00 Sample Chain of Custody and deliver to lab for Same Day Turnaround

Signature [signature] Date 8/16/10

Laboratory Reports

When quality and accuracy are critical.

9/26/2012

LaCroix Davis, LLC
3685 Mt. Diablo Blvd. Suite 210
Lafayette, CA 94549

To Whom It May Concern:

The following data qualifier is reported for all samples in which prior to the release, the replicate quality control sample was not completed:

"Analysis of replicate sample is delayed."

In all instances where this data qualifier was reported for LaCroix Davis, LLC projects "DGS-BOE", all replicate samples have since been analyzed and quality control reviews have been completed. All reported data should therefore be considered accurate and final.

Please feel free to contact me if you have any further questions in this regard.

Sincerely,

Dr. Kamashwaran Ramanathan
Laboratory Director

EMLab P&K

Report for:

Mr. Chris Corpuz, Mr. Ted Ice, Ms. Andrea Steinbach
LaCroix Davis, LLC
3685 Mt. Diablo Blvd.
Suite 210
Lafayette, CA 94549

Regarding: Project: DGS-BOE; Floor 3 Garage Mech Rm
EML ID: 690596

Approved by:

Lab Manager
Malcolm Moody

Dates of Analysis:
Spore trap analysis: 08-13-2010

Service SOPs: Spore trap analysis (1038)

For clarity, we report the number of significant digits as calculated; but, due to the nature of this type of biological data, the number of significant digits that is used for interpretation should generally be one or two. All samples were received in acceptable condition unless noted in the Report Comments portion in the body of the report. Due to the nature of the analyses performed, field blank corrections of results is not a standard practice. The results relate only to the items tested.

EMLab P&K ("the Company") shall have no liability to the client or the client's customer with respect to decisions or recommendations made, actions taken or courses of conduct implemented by either the client or the client's customer as a result of or based upon the Test Results. In no event shall the Company be liable to the client with respect to the Test Results except for the Company's own willful misconduct or gross negligence nor shall the Company be liable for incidental or consequential damages or lost profits or revenues to the fullest extent such liability may be disclaimed by law, even if the Company has been advised of the possibility of such damages, lost profits or lost revenues. In no event shall the Company's liability with respect to the Test Results exceed the amount paid to the Company by the client therefor.

Document Number: 200091 - Revision Number: 5

EMLab P&K
880 Riverside Parkway, West Sacramento, CA 95605
(866) 888-6653 Fax (650) 829-5852 www.emlab.com

Client: LaCroix Davis, LLC
C/O: Mr. Chris Corpuz, Mr. Ted Ice, Ms. Andrea Steinbach
Re: DGS-BOE; Floor 3 Garage Mech Rm

Date of Sampling: 08-12-2010
Date of Receipt: 08-13-2010
Date of Report: 08-13-2010

SPORE TRAP REPORT: NON-VIABLE METHODOLOGY

Location:	2372-812-F3GMA01: F3 exterior mech rm N		2372-812-F3GMA02: F3 boiler room ambient		2372-812-F3GMA03: F3 boiler room containment		2372-812-F3GMA04: F3 exterior mech rm S	
Comments (see below)	None		None		A		None	
Lab ID-Version‡:	3062235-1		3062236-1		3062237-1		3062238-1	
	raw ct.	spores/m3	raw ct.	spores/m3	raw ct.	spores/m3	raw ct.	spores/m3
Alternaria	2	27	3	40			4	53
Ascospores*	1	53	2	110			1	53
Aureobasidium								
Basidiospores*	12	640	8	430	3	160	8	430
Bipolaris/Drechslera group								
Chaetomium	1	13	1	13			3	40
Cladosporium	34	1,800	30	1,600	6	120	70	3,700
Curvularia	1	13						
Epicoccum			1	13				
Fusarium								
Nigrospora	2	27						
Oidium	2	27					1	13
Other brown	1	13	1	13				
Penicillium/Aspergillus types†	10	530	6	320	12	360	6	320
Pithomyces								
Rusts*	1	13	2	27				
Smuts*, Periconia, Myxomycetes*	8	110	7	93			2	27
Stachybotrys	1	13	1	13				
Torula					1	13	10	130
Ulocladium								
Background debris (1-4+)††	3+		3+		2+		3+	
Hyphal fragments/m3	93		93		< 13		53	
Pollen/m3	27		13		< 13		27	
Skin cells (1-4+)	< 1+		1+		1+		< 1+	
Sample volume (liters)	75		75		75		75	
§ TOTAL SPORES/m3		3,300		2,700		650		4,800

Comments: A) 5 of the raw count *Cladosporium* spores were present as a single clump. 7 of the raw count *Penicillium/ Aspergillus* type spores were present as a single clump.

* Most of these spore types are not seen with culturable methods (Andersen sampling), although some may appear as non-sporulating fungi. Most of the basidiospores are "mushroom" spores while the rusts and smuts are plant pathogens.
† The spores of *Aspergillus* and *Penicillium* (and others such as *Acremonium, Paecilomyces*) are small and round with very few distinguishing characteristics. They cannot be differentiated by non-viable sampling methods. Also, some species with very small spores are easily missed, and may be undercounted.
††Background debris indicates the amount of non-biological particulate matter present on the trace (dust in the air) and the resulting visibility for the analyst. It is rated from 1+ (low) to 4+ (high). Counts from areas with 4+ background debris should be regarded as minimal counts and may be higher then reported. It is important to account for samples volumes when evaluating dust levels.
The Limit of Detection is the product of a raw count of 1 and 100 divided by the percent read. The analytical sensitivity (counts/m3) is the product of the Limit of Detection and 1000 divided by the sample volume.
‡ A "Version" indicated by -"x" after the Lab ID# with a value greater than 1 indicates a sample with amended data. The revision number is reflected by the value of "x".
§ Total Spores/m3 has been rounded to two significant figures to reflect analytical precision.

EMLab P&K
880 Riverside Parkway, West Sacramento, CA 95605
(866) 888-6653 Fax (650) 829-5852 www.emlab.com

Client: LaCroix Davis, LLC
C/O: Mr. Chris Corpuz, Mr. Ted Ice, Ms. Andrea Steinbach
Re: DGS-BOE; Floor 3 Garage Mech Rm

Date of Sampling: 08-12-2010
Date of Receipt: 08-13-2010
Date of Report: 08-13-2010

MoldRANGE™: Extended Outdoor Comparison

Outdoor Location: 2372-812-F3GMA01, F3 exterior mech rm N

Fungi Identified	Outdoor data	Typical Outdoor Data by Date† Month: August				Typical Outdoor Data by Location‡ State: CA			
	spores/m3	low	med	high	freq %	low	med	high	freq %
Generally able to grow indoors*									
Alternaria	27	7	40	590	67	7	27	210	54
Bipolaris/Drechslera group	-	7	13	320	26	7	13	130	13
Chaetomium	13	7	13	150	13	7	13	120	19
Cladosporium	1,800	53	800	12,000	97	53	590	7,200	97
Curvularia	13	7	27	810	31	7	13	230	7
Nigrospora	27	7	17	250	24	7	13	180	8
Other brown	13	7	13	120	30	7	13	93	33
Penicillium/Aspergillus types	530	27	250	3,400	81	33	210	2,400	84
Stachybotrys	13	7	13	440	3	7	13	230	4
Torula	-	7	13	170	15	7	13	160	11
Seldom found growing indoors**									
Ascospores	53	13	270	6,100	84	13	110	2,100	70
Basidiospores	640	20	530	25,000	95	13	210	8,500	92
Oidium	27	7	13	210	17	7	13	200	18
Rusts	13	7	20	360	28	7	13	250	26
Smuts, Periconia, Myxomycetes	110	7	53	990	76	8	40	530	68
§ TOTAL SPORES/m3	3,300								

† The Typical Outdoor Data by Date represents the typical outdoor spore levels across North America for the month indicated. The last column represents the frequency of occurrence. The low, medium, and high values represent the 2.5, 50, and 97.5 percentile values of the spore type when it is detected. For example, if the frequency of occurrence is 63% and the low value is 53, it would mean that the given spore type is detected 63% of the time and, when detected, 2.5% of the time it is present in levels above the detection limit and below 53 spores/m3. These values are updated periodically, and if enough data is not available to make a statistically meaningful assessment, it is indicated with a dash.

‡ The Typical Outdoor Data by Location represents the typical outdoor spore levels for the region indicated for the entire year. As with the Typical Outdoor Data by Date, the four columns represent the frequency of occurrence and the typical low, medium, and high concentration values for the spore type indicated. These values are updated periodically, and if enough data is not available to make a statistically meaningful assessment, it is indicated with a dash.

§ Total Spores/m3 has been rounded to two significant figures to reflect analytical precision.

*The spores in this category are generally capable of growing on wet building materials in addition to growing outdoors. Building related growth is dependent upon the fungal type, moisture level, type of material, and other factors. *Cladosporium* is one of the predominant spore types worldwide and is frequently present in high numbers. *Penicillium/Aspergillus* species colonize both outdoor and indoor wet surfaces rapidly and are very easily dispersed. Other genera are usually present in lesser numbers.

**These fungi are generally not found growing on wet building materials. For example, the rusts and smuts are obligate plant pathogens. However, in each group there are notable exceptions. For example, agents of wood decay are members of the basidiomycetes and high counts of a single morphological type of basidiospore on an inside sample should be considered significant.

Interpretation of the data contained in this report is left to the client or the persons who conducted the field work. This report is provided for informational and comparative purposes only and should not be relied upon for any other purpose. "Typical outdoor data" are based on the results of the analysis of samples delivered to and analyzed by EMLab P&K and assumptions regarding the origins of those samples. Sampling techniques, contaminants infecting samples, unrepresentative samples and other similar or dissimilar factors may affect these results. In addition, EMLab P&K may not have received and tested a representative number of samples for every region or time period. EMLab P&K hereby disclaims any liability for any and all direct, indirect, punitive, incidental, special or consequential damages arising out of the use or interpretation of the data contained in, or any actions taken or omitted in reliance upon, this report.

EMLab P&K
880 Riverside Parkway, West Sacramento, CA 95605
(866) 888-6653 Fax (650) 829-5852 www.emlab.com

Client: LaCroix Davis, LLC
C/O: Mr. Chris Corpuz, Mr. Ted Ice, Ms. Andrea Steinbach
Re: DGS-BOE; Floor 3 Garage Mech Rm

Date of Sampling: 08-12-2010
Date of Receipt: 08-13-2010
Date of Report: 08-13-2010

MoldRANGE™: Extended Outdoor Comparison

Outdoor Location: 2372-812-F3GMA04, F3 exterior mech rm S

Fungi Identified	Outdoor data	Typical Outdoor Data by Date† Month: August				Typical Outdoor Data by Location‡ State: CA			
	spores/m3	low	med	high	freq %	low	med	high	freq %
Generally able to grow indoors*									
Alternaria	53	7	40	590	67	7	27	210	54
Bipolaris/Drechslera group	-	7	13	320	26	7	13	130	13
Chaetomium	40	7	13	150	13	7	13	120	19
Cladosporium	3,700	53	800	12,000	97	53	590	7,200	97
Curvularia	-	7	27	810	31	7	13	230	7
Nigrospora	-	7	17	250	24	7	13	180	8
Other brown	-	7	13	120	30	7	13	93	33
Penicillium/Aspergillus types	320	27	250	3,400	81	33	210	2,400	84
Stachybotrys	-	7	13	440	3	7	13	230	4
Torula	130	7	13	170	15	7	13	160	11
Seldom found growing indoors**									
Ascospores	53	13	270	6,100	84	13	110	2,100	70
Basidiospores	430	20	530	25,000	95	13	210	8,500	92
Oidium	13	7	13	210	17	7	13	200	18
Rusts	-	7	20	360	28	7	13	250	26
Smuts, Periconia, Myxomycetes	27	7	53	990	76	8	40	530	68
§ TOTAL SPORES/m3	4,800								

† The Typical Outdoor Data by Date represents the typical outdoor spore levels across North America for the month indicated. The last column represents the frequency of occurrence. The low, medium, and high values represent the 2.5, 50, and 97.5 percentile values of the spore type when it is detected. For example, if the frequency of occurrence is 63% and the low value is 53, it would mean that the given spore type is detected 63% of the time and, when detected, 2.5% of the time it is present in levels above the detection limit and below 53 spores/m3. These values are updated periodically, and if enough data is not available to make a statistically meaningful assessment, it is indicated with a dash.

‡ The Typical Outdoor Data by Location represents the typical outdoor spore levels for the region indicated for the entire year. As with the Typical Outdoor Data by Date, the four columns represent the frequency of occurrence and the typical low, medium, and high concentration values for the spore type indicated. These values are updated periodically, and if enough data is not available to make a statistically meaningful assessment, it is indicated with a dash.

§ Total Spores/m3 has been rounded to two significant figures to reflect analytical precision.

*The spores in this category are generally capable of growing on wet building materials in addition to growing outdoors. Building related growth is dependent upon the fungal type, moisture level, type of material, and other factors. *Cladosporium* is one of the predominant spore types worldwide and is frequently present in high numbers. *Penicillium/Aspergillus* species colonize both outdoor and indoor wet surfaces rapidly and are very easily dispersed. Other genera are usually present in lesser numbers.

**These fungi are generally not found growing on wet building materials. For example, the rusts and smuts are obligate plant pathogens. However, in each group there are notable exceptions. For example, agents of wood decay are members of the basidiomycetes and high counts of a single morphological type of basidiospore on an inside sample should be considered significant.

Interpretation of the data contained in this report is left to the client or the persons who conducted the field work. This report is provided for informational and comparative purposes only and should not be relied upon for any other purpose. "Typical outdoor data" are based on the results of the analysis of samples delivered to and analyzed by EMLab P&K and assumptions regarding the origins of those samples. Sampling techniques, contaminants infecting samples, unrepresentative samples and other similar or dissimilar factors may affect these results. In addition, EMLab P&K may not have received and tested a representative number of samples for every region or time period. EMLab P&K hereby disclaims any liability for any and all direct, indirect, punitive, incidental, special or consequential damages arising out of the use or interpretation of the data contained in, or any actions taken or omitted in reliance upon, this report.

CHAIN OF CUSTODY

www.EMLabPK.com

EMLab P&K

000690596

Cherry Hill, NJ: 1936 Olney Avenue, Cherry Hill, NJ 08003 • **(866) 871-1984**
Phoenix, AZ: 1501 West Knudsen Drive, Phoenix, AZ 85027 • **(800) 651-4802**
San Bruno, CA: 1150 Bayhill Drive, #100, San Bruno, CA 94066 • **(866) 888-6653**

WEATHER	Fog	Rain	Snow	Wind	Clear
LEVEL: None					✓
Light					
Moderate					
Heavy					

CONTACT INFORMATION

Company: LaCroix Davis, LLC
Address: 3685 Mt. Diablo Blvd Ste 210 Lafayette, CA 94549
Contact: C. Corpuz, T. Ice; A. Steinbach
Special Instruction: email contacts
Phone: 925-299-1140

PROJECT INFORMATION

Project ID: DGS-BOE
Project Desc.: Floor 3 Garage MechRm
Project Zip Code:
Sampling Date & Time: 8/12/10 18:00
PO Number: 2372.02-572

TURN-AROUND TIME CODES - (TAT)

STD - Standard (DEFAULT)
ND - Next Business Day
SD - Same Business Day Rush
WH - Weekend/Holiday

Rushes received after 2pm or on weekends, will be considered received the next business day. Please alert us in advance of weekend analysis needs.

REQUESTED SERVICES

SAMPLE ID	DESCRIPTION	Sample Type (Below)	TAT (Above)	Total Volume/Area (as applicable)	NOTES (Time of day; Temp, RH, etc.)	Fungi - Spore Trap Analysis	Spore Trap Analysis - Other particles	Direct Microscopic Exam (Qualitative)	Quantitative Spore Count Direct Exam	1-Media Surface Fungi (Genus ID + App. spp.)	2-Media Surface Fungi (Genus ID + App. spp.)	3-Media Surface Fungi (Genus ID + App. spp.)	Culturable Air Fungi (Genus ID + App. spp.)	Gram Stain and Counts (Culturable Air and Surface Bacteria)	Legionella culture	Total Coliform, E.coli (Presence/Absence)	Membrane Filtration (Please specify organism)	MPN Bacteria (Please specify organism)	QuantiTray - Sewage Screen	Asbestos Analysis - PCM Airborne Fiber Count (NIOSH 7400)	Asbestos Analysis - PLM (EPA method 600/R-93-116)	PCM (please specify test)
2372-812-F3GMA01	F3 Exterior MechRm N	ST	SD	75	18:00	✓																
2372-812-F3GMA02	F3 Boiler Room Ambient	ST	SD	75	/	✓																
2372-812-F3GMA03	F3 Boiler Room Contaminated	ST	SD	75	/	✓																
2372-812-F3GMA04	F3 Exterior MechRm S	ST	SD	75	1840	✓																

Non-Culturable: Spore Trap; Tape Swab Bulk
Culturable: A BioCassette™ Andersen, SAS, Swab, Water, Bulk, Dust, Soil, Contact Plate
Other Requests

SAMPLE TYPE CODES

BC - BioCassette™	CP - Contact Plate	T - Tape	D - Dust
AS - Andersen	ST - Spore Trap: Zefon, Allergenco, Burkard...	SW - Swab	W - Water
SAS - Surface Air Sampler		B - Bulk	SO - Soil
O - Other:			

RELINQUISHED BY	DATE & TIME	RECEIVED BY	DATE & TIME
Thermafax	8/12/10 19:15	Drop Box	8/12/10 19:15
			8/13/10 8am

8/12/10_F3 Garage/Mechanical Room_AIR

By submitting this Chain of Custody, you agree to be bound by the terms and conditions set forth at www.emlabpk.com/terms.html
Copyright © 2002-2008 EMLab P&K

EMLab P&K

Report for:

Mr. Chris Corpuz, Mr. Ted Ice, Ms. Andrea Steinbach
LaCroix Davis, LLC
3685 Mt. Diablo Blvd.
Suite 210
Lafayette, CA 94549

Regarding: Project: DGS BOE; Floor 3 Garage Mech Rm
EML ID: 691284

Approved by:

Lab Manager
Malcolm Moody

Dates of Analysis:
Spore trap analysis: 08-16-2010

Service SOPs: Spore trap analysis (1038)

For clarity, we report the number of significant digits as calculated; but, due to the nature of this type of biological data, the number of significant digits that is used for interpretation should generally be one or two. All samples were received in acceptable condition unless noted in the Report Comments portion in the body of the report. Due to the nature of the analyses performed, field blank corrections of results is not a standard practice. The results relate only to the items tested.

EMLab P&K ("the Company") shall have no liability to the client or the client's customer with respect to decisions or recommendations made, actions taken or courses of conduct implemented by either the client or the client's customer as a result of or based upon the Test Results. In no event shall the Company be liable to the client with respect to the Test Results except for the Company's own willful misconduct or gross negligence nor shall the Company be liable for incidental or consequential damages or lost profits or revenues to the fullest extent such liability may be disclaimed by law, even if the Company has been advised of the possibility of such damages, lost profits or lost revenues. In no event shall the Company's liability with respect to the Test Results exceed the amount paid to the Company by the client therefor.

Document Number: 200091 - Revision Number: 5

EMLab P&K
880 Riverside Parkway, West Sacramento, CA 95605
(866) 888-6653 Fax (650) 829-5852 www.emlab.com

Client: LaCroix Davis, LLC
C/O: Mr. Chris Corpuz, Mr. Ted Ice, Ms. Andrea Steinbach
Re: DGS BOE; Floor 3 Garage Mech Rm

Date of Sampling: 08-16-2010
Date of Receipt: 08-16-2010
Date of Report: 08-16-2010

SPORE TRAP REPORT: NON-VIABLE METHODOLOGY

Location:	2372-816-F3GMA01: Exterior north 3		2372-816-F3GMA02: Garage boiler 3 ambient		2372-816-F3GMA03: Garage boiler containment 2		2372-816-F3GMA04: Exterior south 3	
Comments (see below)	None		None		A		B	
Lab ID-Version‡:	3064901-1		3064902-1		3064903-1		3064904-1	
	raw ct.	spores/m3	raw ct.	spores/m3	raw ct.	spores/m3	raw ct.	spores/m3
Alternaria					1	13		
Arthrinium								
Ascospores*	5	270	3	160	1	53	10	530
Basidiospores*	67	3,600	39	2,100	17	910	40	2,100
Bipolaris/Drechslera group								
Botrytis			1	13				
Chaetomium								
Cladosporium	12	640	15	800	8	430	24	880
Curvularia								
Epicoccum								
Myrothecium								
Nigrospora								
Penicillium/Aspergillus types†	2	110	3	160	34	490	3	160
Pithomyces								
Rusts*							1	13
Smuts*, Periconia, Myxomycetes*	3	40	10	130			7	93
Stachybotrys								
Stemphylium								
Torula			1	13				
Ulocladium	1	13						
Zygomycetes								
Background debris (1-4+)††	2+		2+		2+		2+	
Hyphal fragments/m3	53		< 13		< 13		150	
Pollen/m3	40		< 13		< 13		40	
Skin cells (1-4+)	< 1+		1+		1+		< 1+	
Sample volume (liters)	75		75		75		75	
§ TOTAL SPORES/m3		4,600		3,400		1,900		3,800

Comments: A) 33 of the raw count *Penicillium/Aspergillus* type spores were present as a single clump. B) 10 of the raw count *Cladosporium* spores were present as a single clump.

* Most of these spore types are not seen with culturable methods (Andersen sampling), although some may appear as non-sporulating fungi. Most of the basidiospores are "mushroom" spores while the rusts and smuts are plant pathogens.
† The spores of *Aspergillus* and *Penicillium* (and others such as *Acremonium, Paecilomyces*) are small and round with very few distinguishing characteristics. They cannot be differentiated by non-viable sampling methods. Also, some species with very small spores are easily missed, and may be undercounted.
††Background debris indicates the amount of non-biological particulate matter present on the trace (dust in the air) and the resulting visibility for the analyst. It is rated from 1+ (low) to 4+ (high). Counts from areas with 4+ background debris should be regarded as minimal counts and may be higher then reported. It is important to account for samples volumes when evaluating dust levels.
The Limit of Detection is the product of a raw count of 1 and 100 divided by the percent read. The analytical sensitivity (counts/m3) is the product of the Limit of Detection and 1000 divided by the sample volume.
‡ A "Version" indicated by -"x" after the Lab ID# with a value greater than 1 indicates a sample with amended data. The revision number is reflected by the value of "x".
§ Total Spores/m3 has been rounded to two significant figures to reflect analytical precision.

EMLab P&K
880 Riverside Parkway, West Sacramento, CA 95605
(866) 888-6653 Fax (650) 829-5852 www.emlab.com

Client: LaCroix Davis, LLC
C/O: Mr. Chris Corpuz, Mr. Ted Ice, Ms. Andrea Steinbach
Re: DGS BOE; Floor 3 Garage Mech Rm

Date of Sampling: 08-16-2010
Date of Receipt: 08-16-2010
Date of Report: 08-16-2010

MoldRANGE™: Extended Outdoor Comparison

Outdoor Location: 2372-816-F3GMA01, Exterior north 3

Fungi Identified	Outdoor data	Typical Outdoor Data by Date† Month: August				Typical Outdoor Data by Location‡ State: CA			
	spores/m3	low	med	high	freq %	low	med	high	freq %
Generally able to grow indoors*									
Alternaria	-	7	40	590	67	7	27	210	54
Bipolaris/Drechslera group	-	7	13	320	26	7	13	130	13
Chaetomium	-	7	13	150	13	7	13	120	19
Cladosporium	640	53	800	12,000	97	53	590	7,200	97
Curvularia	-	7	27	810	31	7	13	230	7
Nigrospora	-	7	17	250	24	7	13	180	8
Penicillium/Aspergillus types	110	27	250	3,400	81	33	210	2,400	84
Stachybotrys	-	7	13	440	3	7	13	230	4
Torula	-	7	13	170	15	7	13	160	11
Ulocladium	13	7	13	100	6	7	13	93	10
Seldom found growing indoors**									
Ascospores	270	13	270	6,100	84	13	110	2,100	70
Basidiospores	3,600	20	530	25,000	95	13	210	8,500	92
Rusts	-	7	20	360	28	7	13	250	26
Smuts, Periconia, Myxomycetes	40	7	53	990	76	8	40	530	68
§ TOTAL SPORES/m3	4,600								

† The Typical Outdoor Data by Date represents the typical outdoor spore levels across North America for the month indicated. The last column represents the frequency of occurrence. The low, medium, and high values represent the 2.5, 50, and 97.5 percentile values of the spore type when it is detected. For example, if the frequency of occurrence is 63% and the low value is 53, it would mean that the given spore type is detected 63% of the time and, when detected, 2.5% of the time it is present in levels above the detection limit and below 53 spores/m3. These values are updated periodically, and if enough data is not available to make a statistically meaningful assessment, it is indicated with a dash.

‡ The Typical Outdoor Data by Location represents the typical outdoor spore levels for the region indicated for the entire year. As with the Typical Outdoor Data by Date, the four columns represent the frequency of occurrence and the typical low, medium, and high concentration values for the spore type indicated. These values are updated periodically, and if enough data is not available to make a statistically meaningful assessment, it is indicated with a dash.

§ Total Spores/m3 has been rounded to two significant figures to reflect analytical precision.

*The spores in this category are generally capable of growing on wet building materials in addition to growing outdoors. Building related growth is dependent upon the fungal type, moisture level, type of material, and other factors. *Cladosporium* is one of the predominant spore types worldwide and is frequently present in high numbers. *Penicillium/Aspergillus* species colonize both outdoor and indoor wet surfaces rapidly and are very easily dispersed. Other genera are usually present in lesser numbers.

**These fungi are generally not found growing on wet building materials. For example, the rusts and smuts are obligate plant pathogens. However, in each group there are notable exceptions. For example, agents of wood decay are members of the basidiomycetes and high counts of a single morphological type of basidiospore on an inside sample should be considered significant.

Interpretation of the data contained in this report is left to the client or the persons who conducted the field work. This report is provided for informational and comparative purposes only and should not be relied upon for any other purpose. "Typical outdoor data" are based on the results of the analysis of samples delivered to and analyzed by EMLab P&K and assumptions regarding the origins of those samples. Sampling techniques, contaminants infecting samples, unrepresentative samples and other similar or dissimilar factors may affect these results. In addition, EMLab P&K may not have received and tested a representative number of samples for every region or time period. EMLab P&K hereby disclaims any liability for any and all direct, indirect, punitive, incidental, special or consequential damages arising out of the use or interpretation of the data contained in, or any actions taken or omitted in reliance upon, this report.

EMLab P&K
880 Riverside Parkway, West Sacramento, CA 95605
(866) 888-6653 Fax (650) 829-5852 www.emlab.com

Client: LaCroix Davis, LLC
C/O: Mr. Chris Corpuz, Mr. Ted Ice, Ms. Andrea Steinbach
Re: DGS BOE; Floor 3 Garage Mech Rm

Date of Sampling: 08-16-2010
Date of Receipt: 08-16-2010
Date of Report: 08-16-2010

MoldRANGE™: Extended Outdoor Comparison

Outdoor Location: 2372-816-F3GMA04, Exterior south 3

Fungi Identified	Outdoor data	Typical Outdoor Data by Date† Month: August				Typical Outdoor Data by Location‡ State: CA			
	spores/m3	low	med	high	freq %	low	med	high	freq %
Generally able to grow indoors*									
Alternaria	-	7	40	590	67	7	27	210	54
Bipolaris/Drechslera group	-	7	13	320	26	7	13	130	13
Chaetomium	-	7	13	150	13	7	13	120	19
Cladosporium	880	53	800	12,000	97	53	590	7,200	97
Curvularia	-	7	27	810	31	7	13	230	7
Nigrospora	-	7	17	250	24	7	13	180	8
Penicillium/Aspergillus types	160	27	250	3,400	81	33	210	2,400	84
Stachybotrys	-	7	13	440	3	7	13	230	4
Torula	-	7	13	170	15	7	13	160	11
Ulocladium	-	7	13	100	6	7	13	93	10
Seldom found growing indoors**									
Ascospores	530	13	270	6,100	84	13	110	2,100	70
Basidiospores	2,100	20	530	25,000	95	13	210	8,500	92
Rusts	13	7	20	360	28	7	13	250	26
Smuts, Periconia, Myxomycetes	93	7	53	990	76	8	40	530	68
§ TOTAL SPORES/m3	3,800								

† The Typical Outdoor Data by Date represents the typical outdoor spore levels across North America for the month indicated. The last column represents the frequency of occurrence. The low, medium, and high values represent the 2.5, 50, and 97.5 percentile values of the spore type when it is detected. For example, if the frequency of occurrence is 63% and the low value is 53, it would mean that the given spore type is detected 63% of the time and, when detected, 2.5% of the time it is present in levels above the detection limit and below 53 spores/m3. These values are updated periodically, and if enough data is not available to make a statistically meaningful assessment, it is indicated with a dash.

‡ The Typical Outdoor Data by Location represents the typical outdoor spore levels for the region indicated for the entire year. As with the Typical Outdoor Data by Date, the four columns represent the frequency of occurrence and the typical low, medium, and high concentration values for the spore type indicated. These values are updated periodically, and if enough data is not available to make a statistically meaningful assessment, it is indicated with a dash.

§ Total Spores/m3 has been rounded to two significant figures to reflect analytical precision.

*The spores in this category are generally capable of growing on wet building materials in addition to growing outdoors. Building related growth is dependent upon the fungal type, moisture level, type of material, and other factors. *Cladosporium* is one of the predominant spore types worldwide and is frequently present in high numbers. *Penicillium/Aspergillus* species colonize both outdoor and indoor wet surfaces rapidly and are very easily dispersed. Other genera are usually present in lesser numbers.

**These fungi are generally not found growing on wet building materials. For example, the rusts and smuts are obligate plant pathogens. However, in each group there are notable exceptions. For example, agents of wood decay are members of the basidiomycetes and high counts of a single morphological type of basidiospore on an inside sample should be considered significant.

Interpretation of the data contained in this report is left to the client or the persons who conducted the field work. This report is provided for informational and comparative purposes only and should not be relied upon for any other purpose. "Typical outdoor data" are based on the results of the analysis of samples delivered to and analyzed by EMLab P&K and assumptions regarding the origins of those samples. Sampling techniques, contaminants infecting samples, unrepresentative samples and other similar or dissimilar factors may affect these results. In addition, EMLab P&K may not have received and tested a representative number of samples for every region or time period. EMLab P&K hereby disclaims any liability for any and all direct, indirect, punitive, incidental, special or consequential damages arising out of the use or interpretation of the data contained in, or any actions taken or omitted in reliance upon, this report.

CHAIN OF CUSTODY

www.EMLabPK.com

EMLab P&K

000691284

Cherry Hill, NJ: 1936 Olney Avenue, Cherry Hill, NJ 08003 * (866) 871-1984
Phoenix, AZ: 1501 West Knudsen Drive, Phoenix, AZ 85027 * (800) 651-4802
San Bruno, CA: 1150 Bayhill Drive, #100, San Bruno, CA 94066 * (866) 888-6653

WEATHER	Fog	Rain	Snow	Wind	Clear
None					✓
Light					
Moderate					
Heavy					

LEVEL

CONTACT INFORMATION

Company: LaCroix Davis, LLC
Contact: C. Corpuz; T. Ice; A. Steinbach
Phone: 925.299.1140
Address: 3685 Mt. Diablo Blvd Ste 210 Lafayette CA 94549
Special Instructions: email contacts

PROJECT INFORMATION

Project ID: DGS BOE
Project Desc.: Floor 3 Garage Mech Rm
Project Zip Code:
Sampling Date & Time: 8/16/10
PO Number: 2372.02-572

TURNAROUND TIME CODES - (TAT)

STD - Standard (DEFAULT)
ND - Next Business Day
SD - Same Business Day Rush
WH - Weekend/Holiday

Rushes received after 2pm or on weekends, will be considered received the next business day. Please alert us in advance of weekend analysis needs.

REQUESTED SERVICES

SAMPLE ID	DESCRIPTION	Sample Type (Below)	TAT (Above)	Total Volume/Area (as applicable)	NOTES (Time of day, Temp, RH, etc.)	Fungi - Spore Trap Analysis	Spore Trap Analysis - Other particles	Direct Microscopic Exam (Qualitative)	Quantitative Spore Count Direct Exam	1-Media Surface Fungi (Genus ID - Agr. spp.)	2-Media Surface Fungi (Genus ID - Agr. spp.)	3-Media Surface Fungi (Genus ID - Agr. spp.)	Culturable Air Fungi (Genus ID - Agr. spp.)	Gram Stain and Counts (Culturable Air and Surface Bacteria)	Legionella culture	Total Coliform, E.coli (Presence/Absence)	Membrane Filtration (Please specify organism)	MPN Bacteria (Please specify organism)	Quanti Tray - Sewage Screen	Asbestos Analysis - PCM Airborne Fiber Count (NIOSH 7400)	Asbestos Analysis - PLM (EPA method 600/R-93-116)	PCM (please specify test)
2372.816.F3GMA01	Exterior North 3	ST	SD	75	8:20	X																
2372.816.F3GMA02	Garage Bay Fan 3 Ambient	ST	SD	75	1	X																
2372.816.F3GMA03	Garage Bay Fan 3 Exhaust	ST	SD	75	1	X																
2372.816.F3GMA04	Exterior South 3	ST	SD	75	8:45	X																
					~~8:45~~																	

Other Requests

SAMPLE TYPE CODES

BC - BioCassette™	CP - Contact Plate	T - Tape	D - Dust
AS - Andersen	ST - Spore Trap: Zefon, Allergenco, Burkard...	SW - Swab	W - Water
SAS - Surface Air Sampler		B - Bulk	SO - Soil
O - Other:			

RELINQUISHED BY	DATE & TIME	RECEIVED BY	DATE & TIME
Thomas	8/16/10 9:	[illegible]	8/16/10 9:5[illegible]

8/16/10 F3 Garage/Mechanical Room AIR

By submitting this Chain of Custody, you agree to be bound by the terms and conditions set forth at www.emlabpk.com/terms.html
Copyright © 2002-2008 EMLab P&K