LEGEND

Inspection Locations

- composite tile
- base
- Vinyl Cove duct
- Walker ceiling

Above

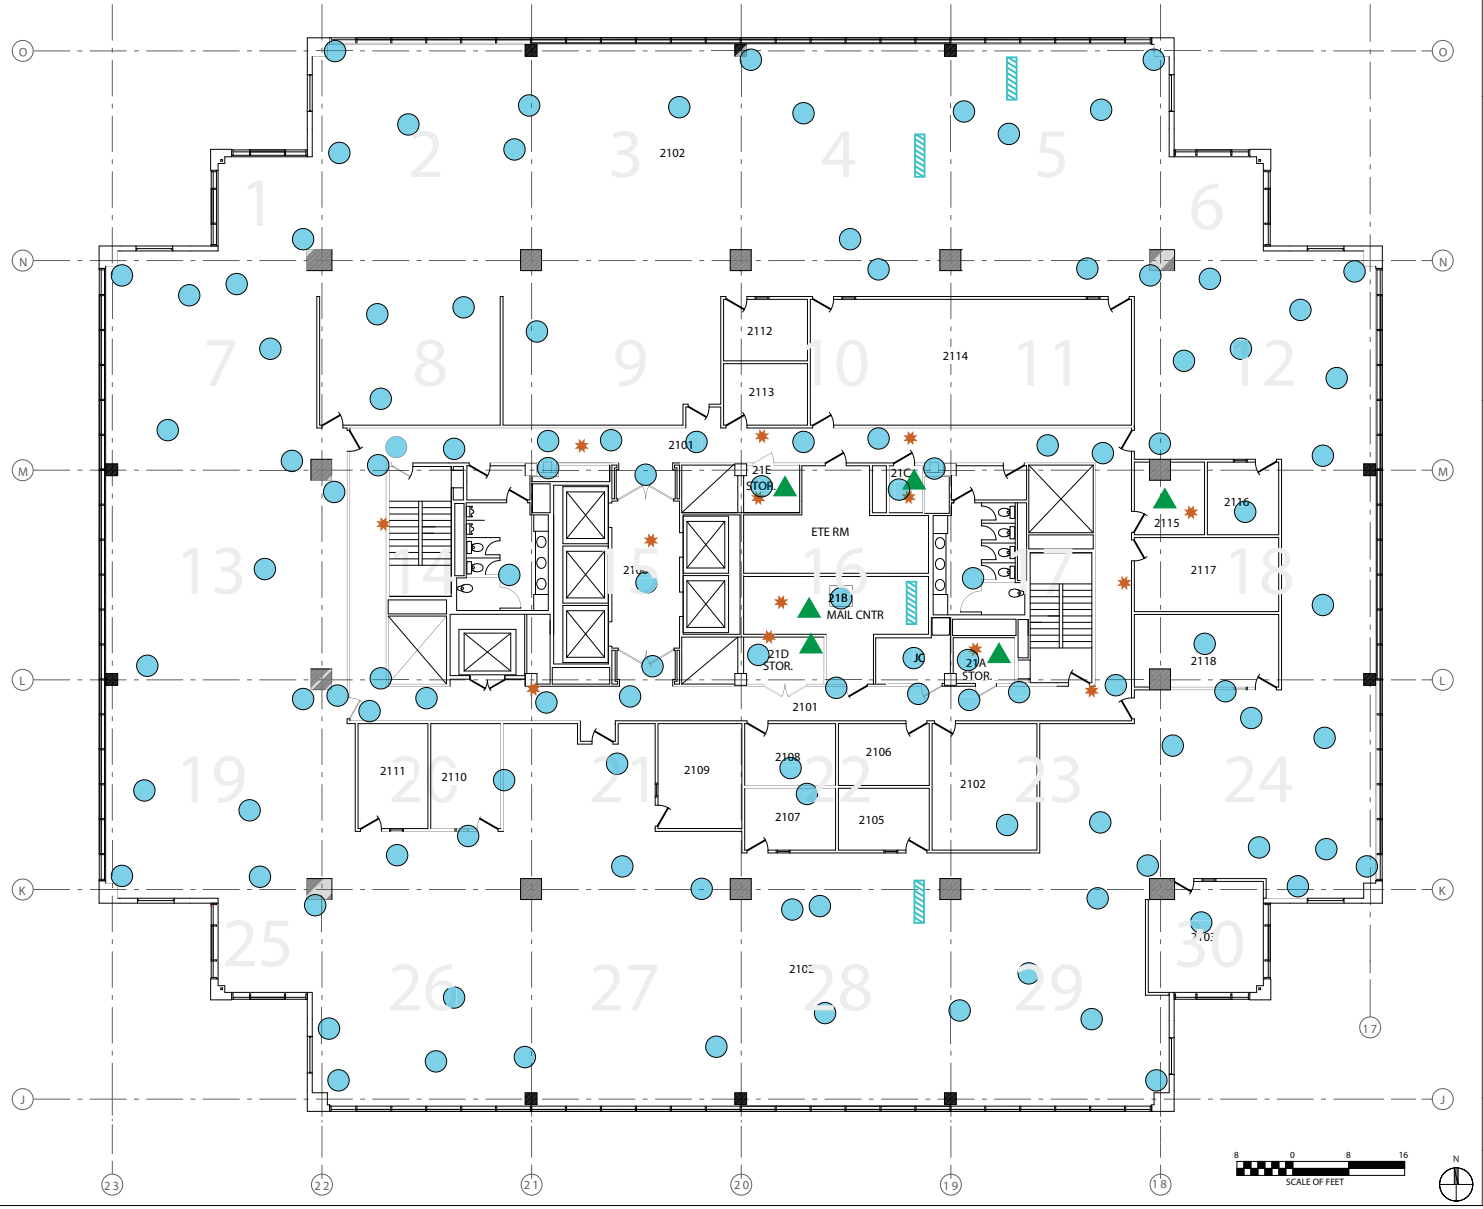

LaCroix Davis LLC

State of California
Department of General Services
(DGS No. 125828)
(AGMT. No. 3126150)
(LCD No. 2372.03-572)

Inspection Locations

Board of Equalization Building, Vinyl Composite Tile Investigation
450 N Street, Sacramento, California

21st Floor

Figure 1